



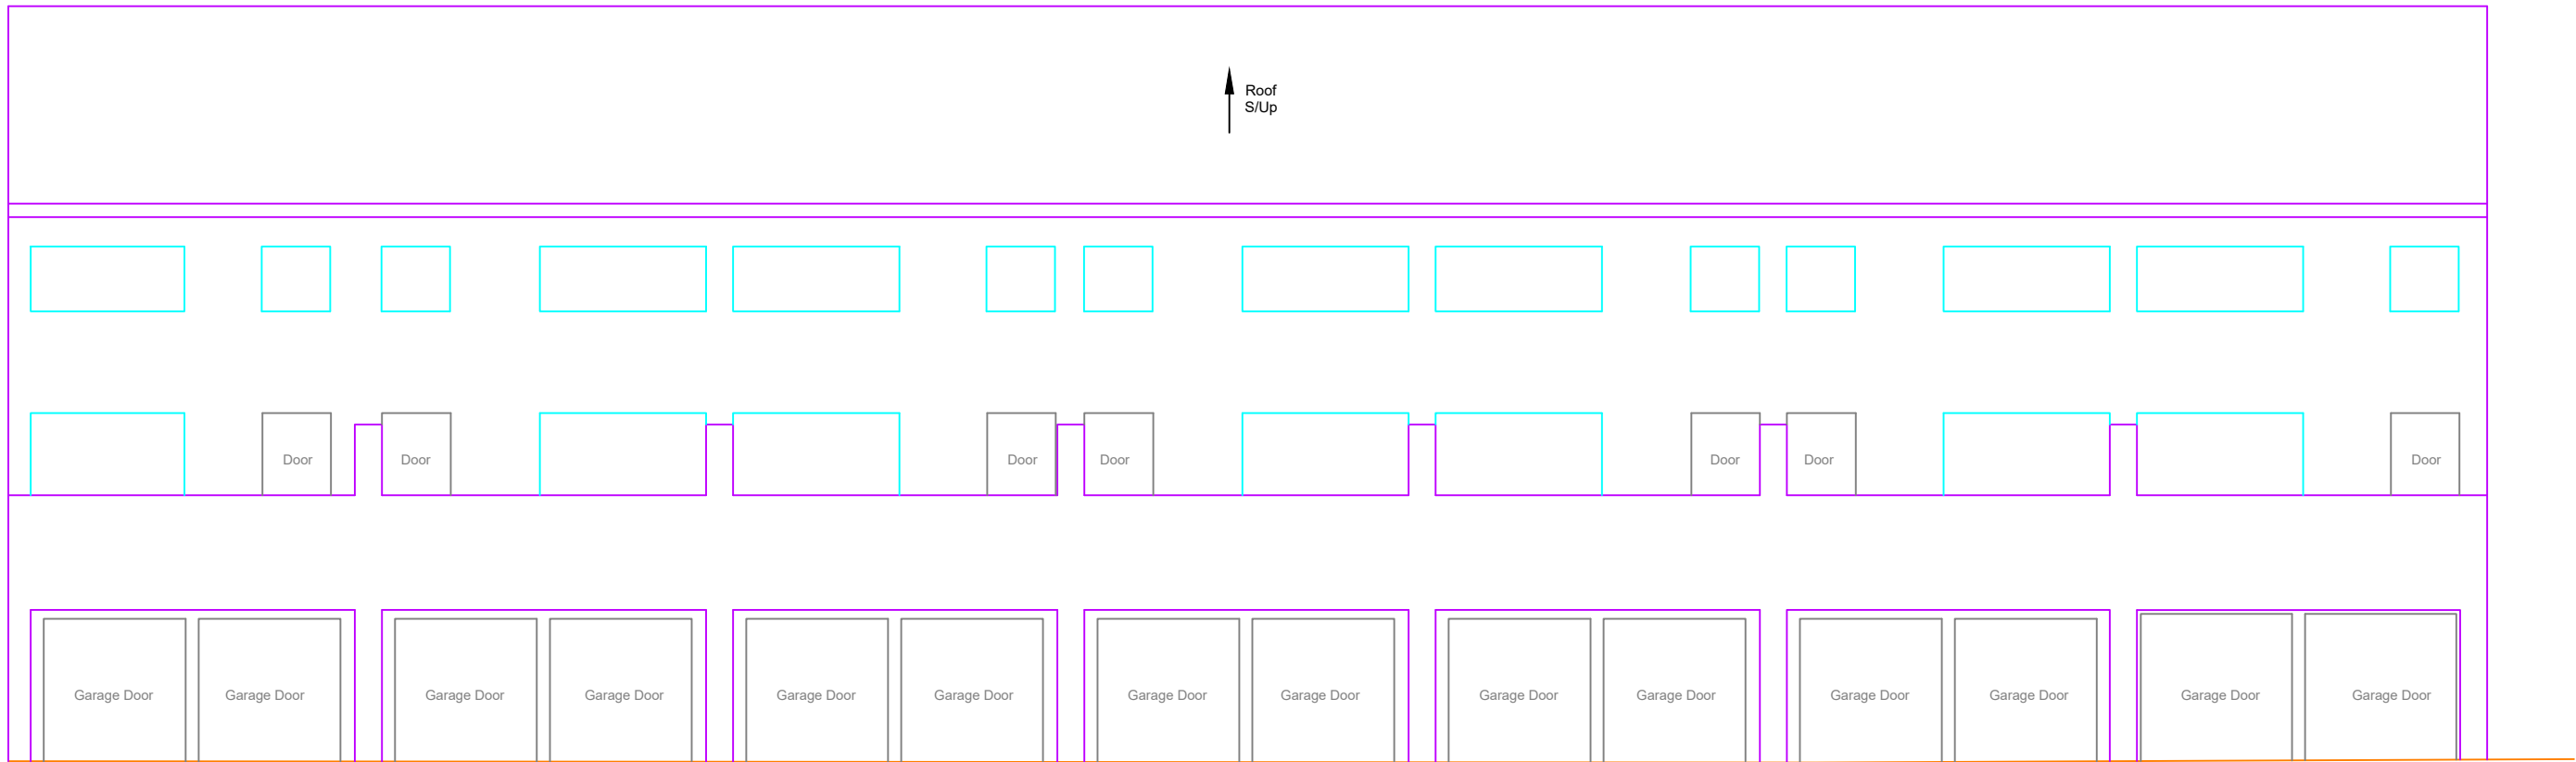

Datum 0.00m AOD

Elevation 1

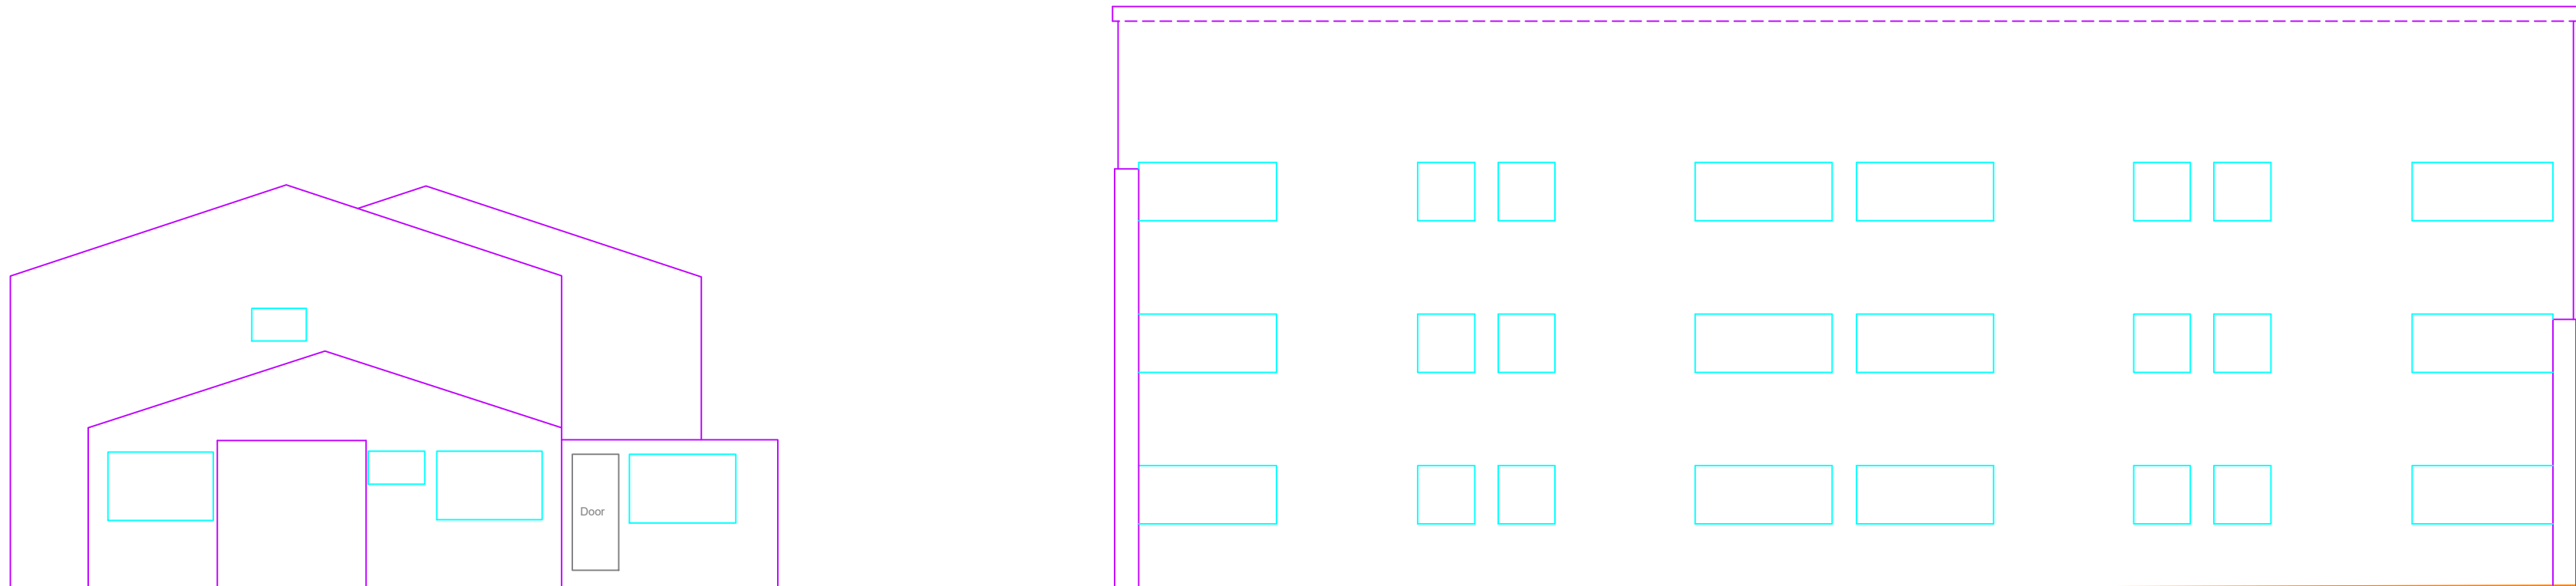

Datum 0.00m AOD

Elevation 2

Survey Date: December 2020

Client: PHPM Properties Ltd
Hyman Hill
10 Buckingham Rd
Shoreham
West Sussex
BN43 5UA

enka
surveys

e: enquiries@enkasurveys.co.uk
w: www.enkasurveys.co.uk

WOODVIEW, WESTERN ROAD, CROWBOROUGH, EAST SUSSEX, TN6 3EW
t : 01892 660459
m: 07768 980285

Job No: 2472

Job Name: Durban Road
Bognor Regis

Title: Elevations 1 & 2

Scale: 1:100@A1
Sheet: 2