
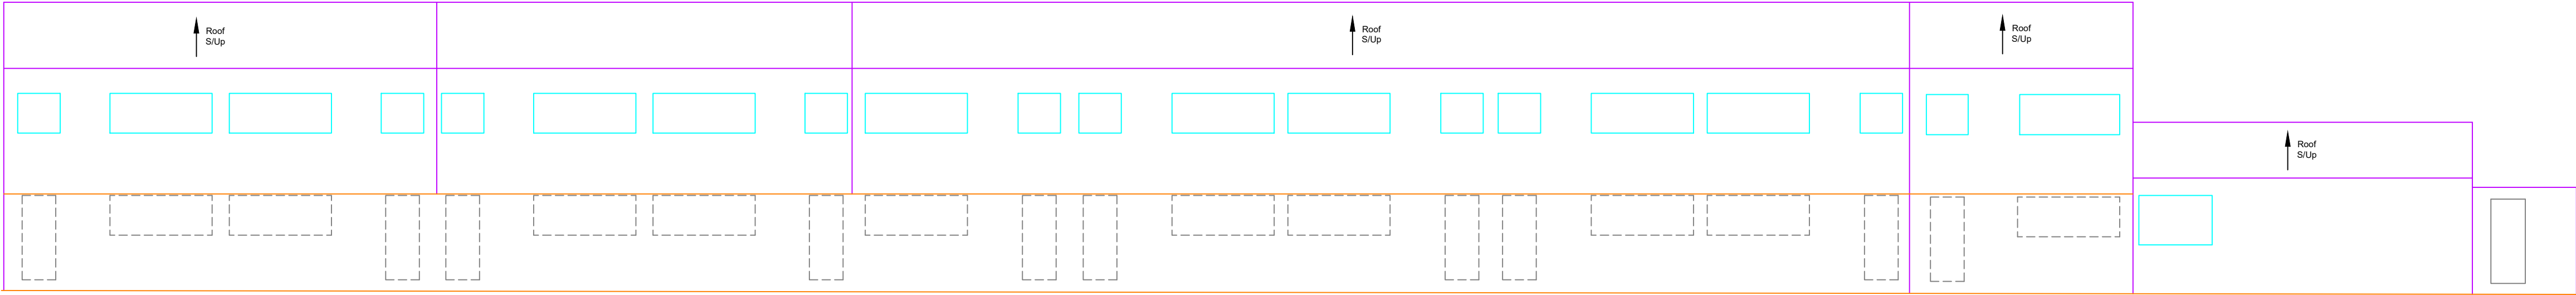


NOTES
Levels based on OS derived from GPS.

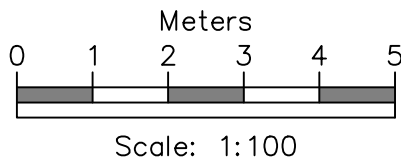

Laurel Grove

Datum 0.00m AOD

Elevation 3

Survey Date: December 2020

Client: PHPM Properties Ltd
Hyman Hill
10 Buckingham Rd
Shoreham
West Sussex
BN43 5UA

enka
surveys

e: enquiries@enkasurveys.co.uk
w: www.enkasurveys.co.uk

WOODVIEW, WESTERN ROAD, CROWBOROUGH, EAST SUSSEX, TN6 3EW


t : 01892 660459
m: 07768 980285

Job No: 2472

Job Name: Durban Road
Bognor Regis

Title: Elevations 3 & 4

Scale: 1:100@A1
Sheet: 3

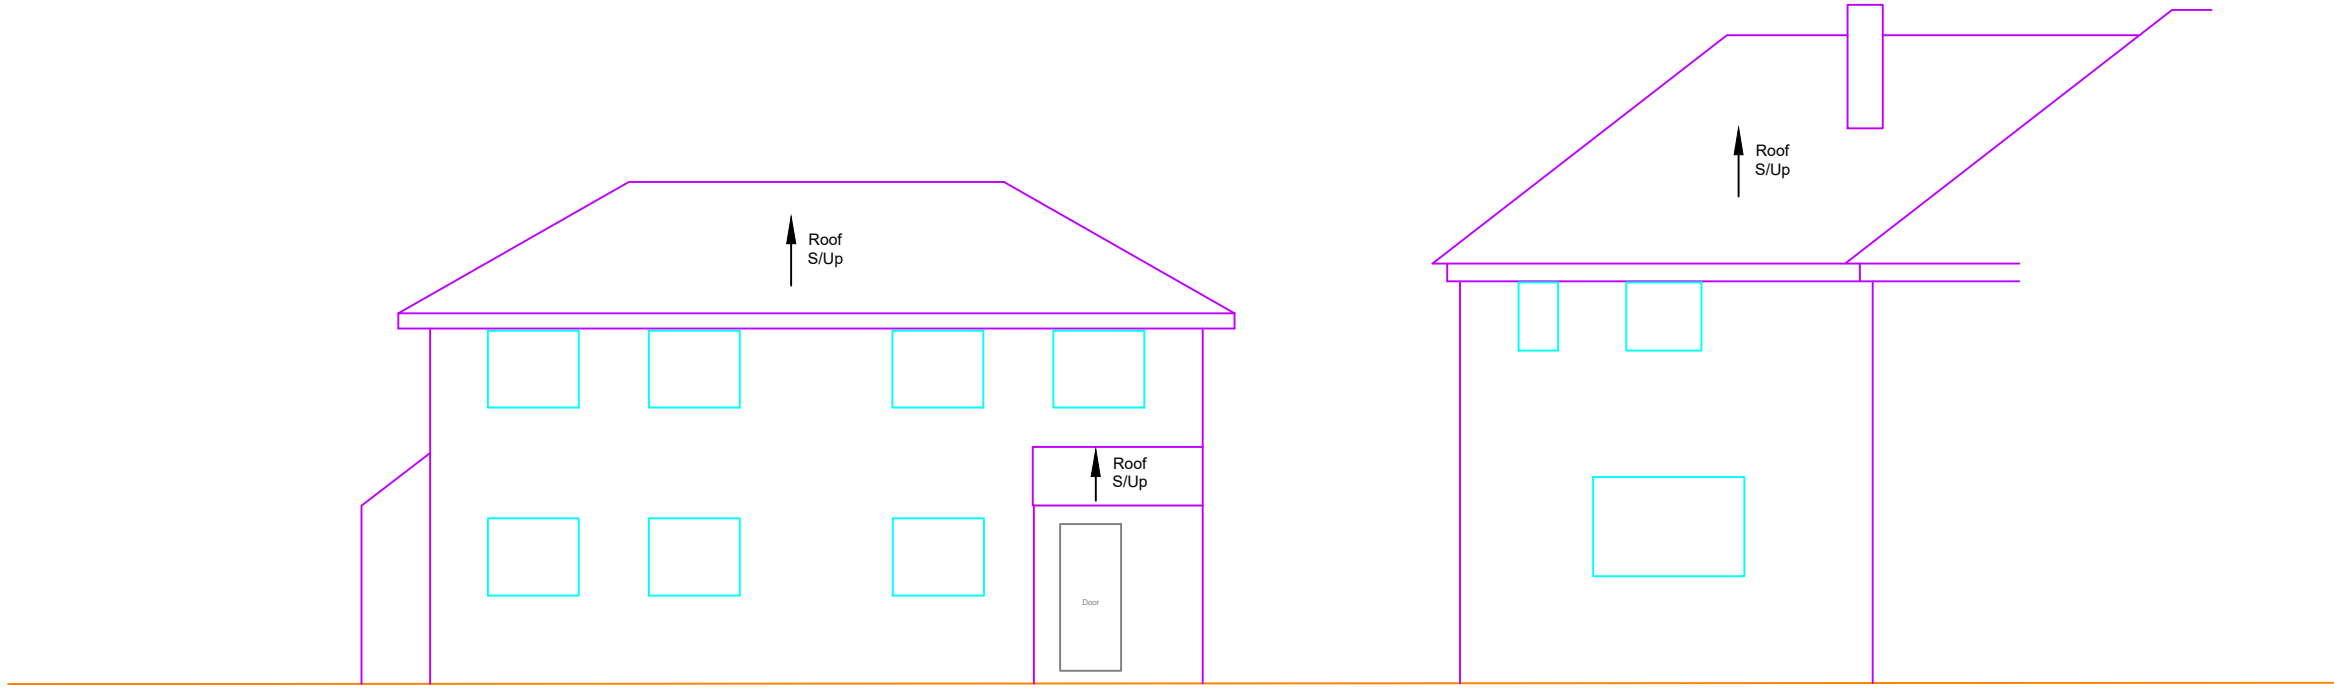

No 95

No 93

No 91

Datum 0.00m AOD

Elevation 4