

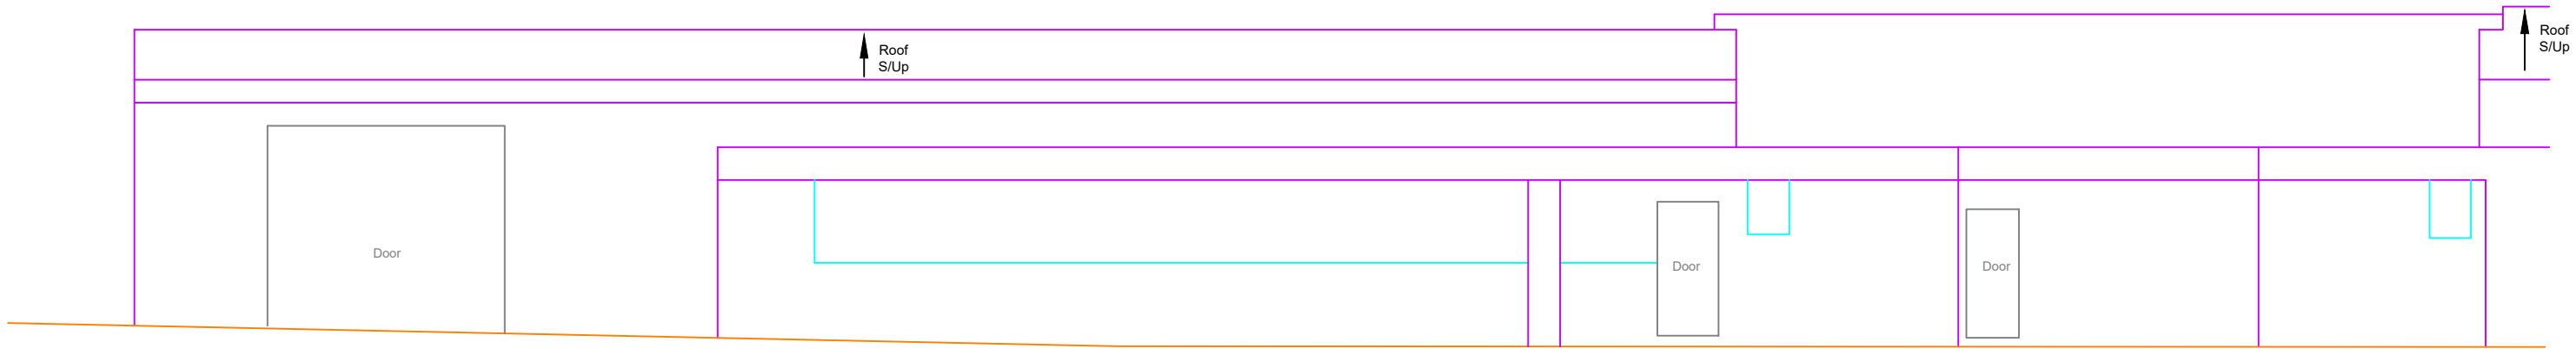


NOTES
Levels based on OS derived from GPS.

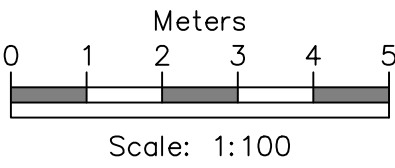

Datum 0.00m AOD

Elevation 7

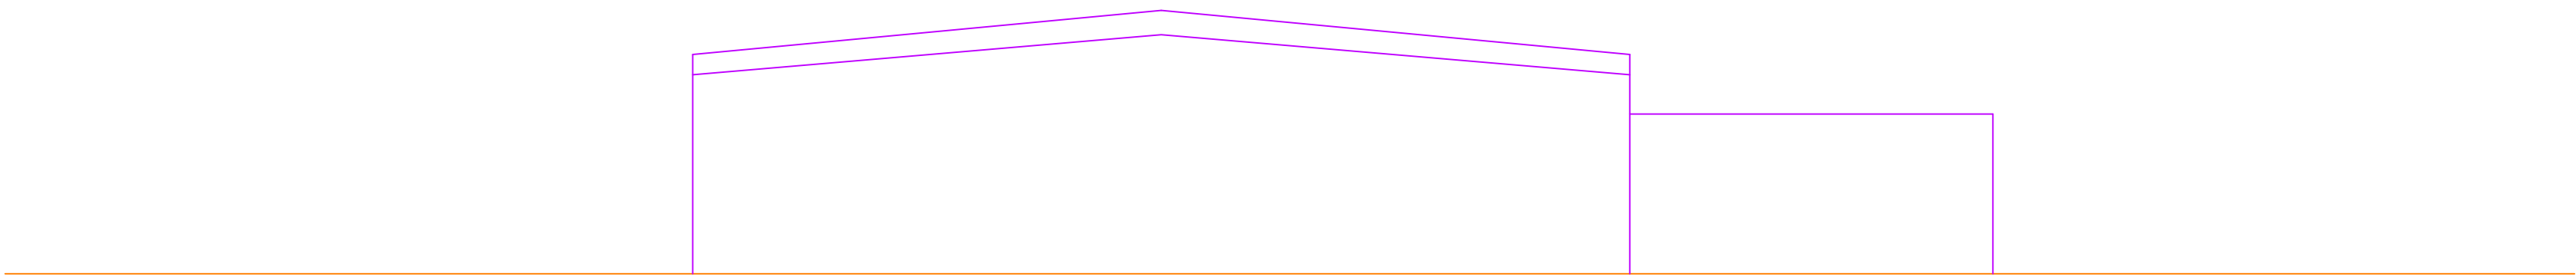

Datum 0.00m AOD

Elevation 8

Survey Date: December 2020
Client: PHPM Properties Ltd
Hyman Hill
10 Buckingham Rd
Shoreham
West Sussex
BN43 5UA



e: enquiries@enkasurveys.co.uk
w: www.enkasurveys.co.uk
WOODVIEW, WESTERN ROAD, CROWBOROUGH, EAST SUSSEX, TN6 3EW
t : 01892 660459
m: 07768 980285

Job No: 2472
Job Name: Durban Road
Bognor Regis
Title: Elevations 7 & 8

Scale: 1:100@A1
Sheet: 5