





01-SITE LOCATION 1:500
EXISTING
0 2 5 10 25 50
Scale in metres

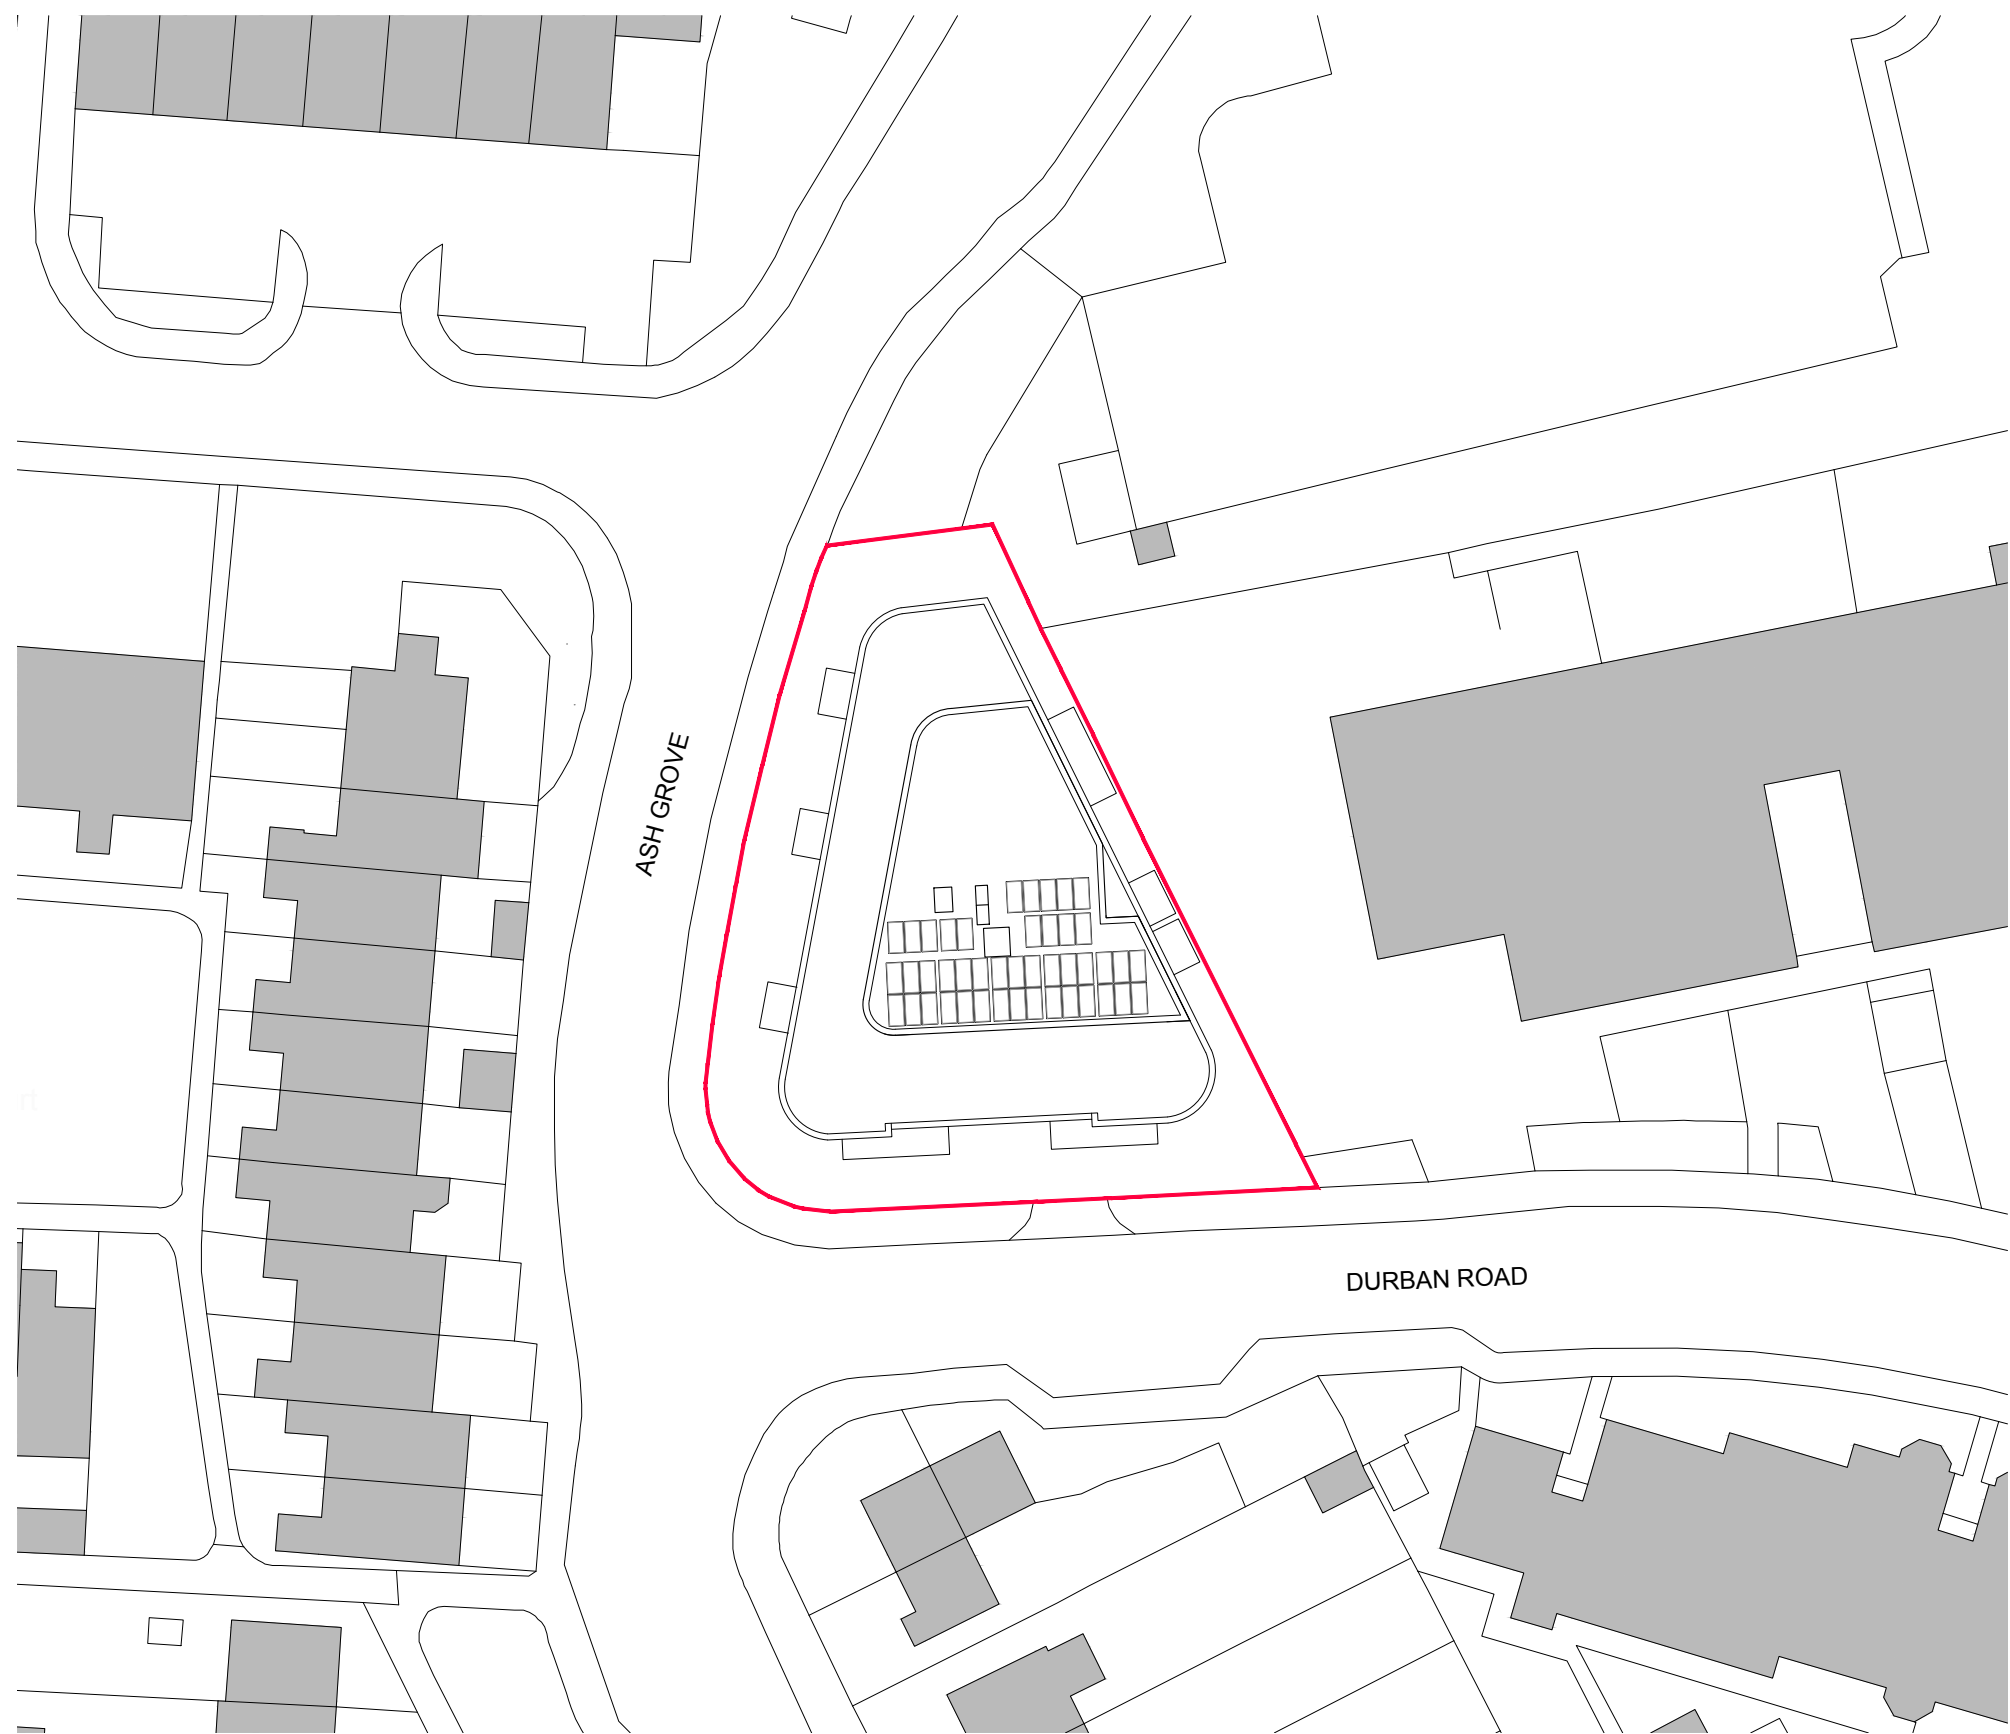

03-SITE LOCATION 1:500
PROPOSED
0 2 5 10 25 50
Scale in metres

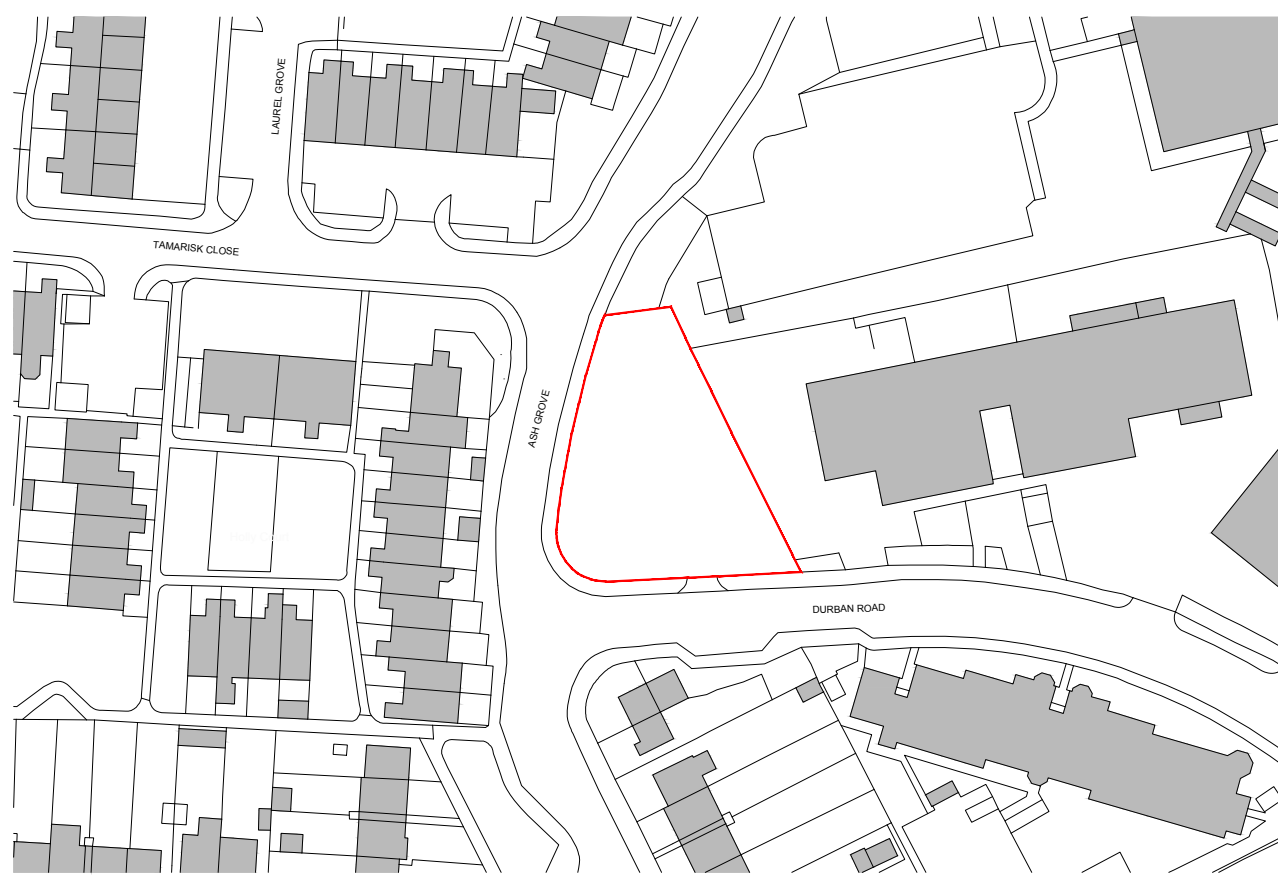

02-SITE BLOCK PLAN 1:1250
EXISTING
0 5 10 25 50 100 200
Scale in metres



04-SITE BLOCK PLAN 1:1250
PROPOSED
0 5 10 25 50 100 200
Scale in metres

/ 25.11.21 ISSUE FOR APPROVAL RM GG

Rev: Date: Notes: Drawn: Checked:

Project:
DURBAN ROAD/ASH GROVE
BOGNOR REGIS
PHPM PROPERTIES LTD



drawing number: 2164(11)000 /
PROPOSED LOCATION PLAN
+ BLOCK PLAN

SCALE 1:1250 + 1:500 @ A1

Issued for:
APPROVAL
Drawn by: RM
Checked by: GG

STUDIO 8 | BEACONSFIELD STUDIOS | 25 DITCHLING RISE | BRIGHTON | BN1 4QL
www.jdrmarchitecture.com