


Benizi Court



0 20
Metres

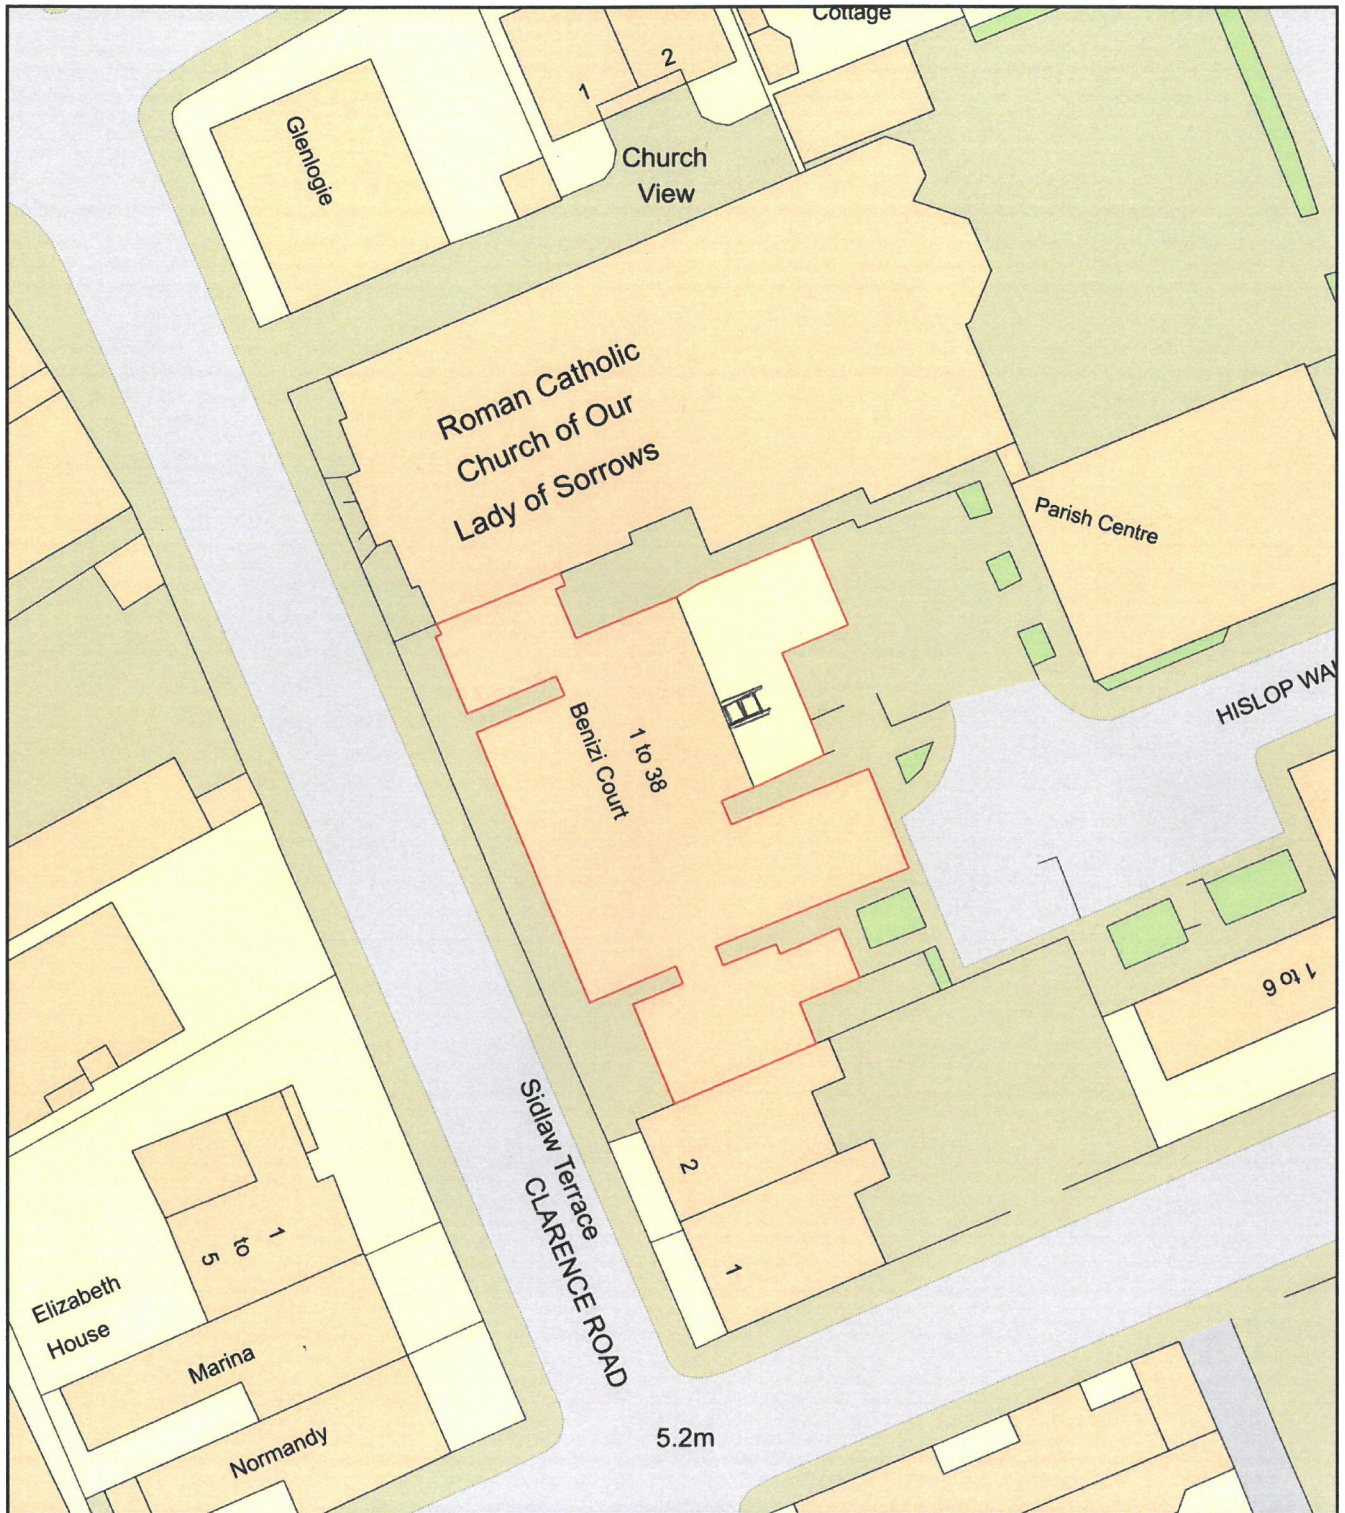

Plan Produced for: Amber Living

Date Produced: 25 Sep 2019

Plan Number/Project ID: TQRQM1926811433314

Scale: 1:500 @ A4