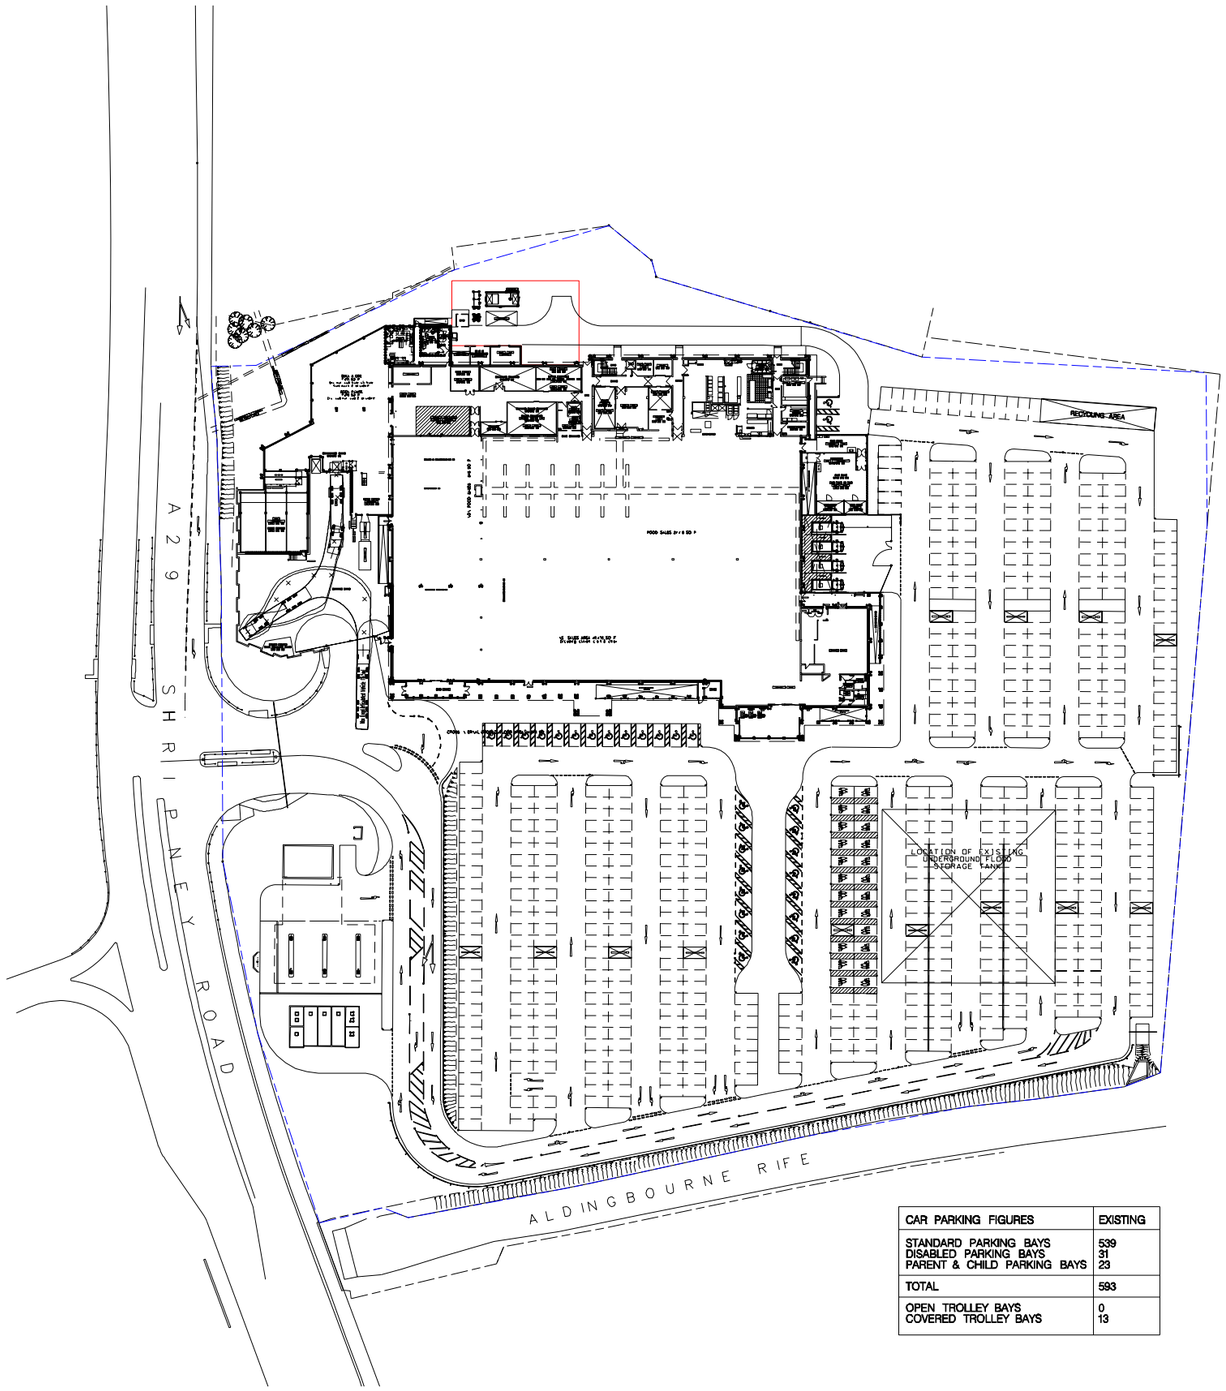


CAR PARKING FIGURES	EXISTING
STANDARD PARKING BAYS DISABLED PARKING BAYS PARENT & CHILD PARKING BAYS	539 31 23
TOTAL	593
OPEN TROLLEY BAYS COVERED TROLLEY BAYS	0 13

REV.	REVISIONS	DATE
1#	PROPOSED AGREED PLAN PRODUCED	22.10.09

0 SCALE 1:50 4m
0 SCALE 1:100 8m
0 SCALE 1:200 16m
0 SCALE 1:500 40m
0 SCALE 1:1250 100m

FORMAT: –

PROPOSED: –

APPROVED BY:

SITE BOUNDARY

PROPOSED LOCATION

PROJECT
2102
BOGNOR F50

DESCRIPTION
CHP 09/10
PROPOSED OVERVIEW

DRAWING NO. 2102gag1#site.dgn

PHASE ISSUE 1#

SCALE 1:1250@A3 DATE 22.10.09

PLANNER JOHN MEDLEY

DRAWN JULIE HARRIS

CHECKED BEN DORLING

WILLS GEE LTD
Consultants • Project Management

TESCO
PROJECT PLANNING

TESCO STORES LIMITED
STORE PLANNING DEPARTMENT
PROPERTY SERVICES
P.O. BOX 400, CIRRUS BUILDING, SHIRE PARK
WELWYN GARDEN CITY, HERTS. AL7 1GA
TELEPHONE : 01707 395150
THE COPYRIGHT AND ALL OTHER RIGHTS IN AND RELATING TO THIS PUBLICATION ARE OWNED BY AND ARE THE SOLE PROPERTY OF TESCO STORES LIMITED PLEASE NOTE THAT YOU ARE PROHIBITED FROM USING THE SAME FOR ANY PURPOSE OTHER THAN THAT FOR WHICH IT IS SUPPLIED AND FROM COPYING IN ANY ELECTRONIC OR MECHANICAL MEANS INCLUDING PHOTOCOPYING AND RECORDING OR FROM ANY RETRIEVAL SYSTEM WITHOUT THE PRIOR WRITTEN LICENCE FROM THE OWNER
© 2009 TESCO STORES LIMITED