


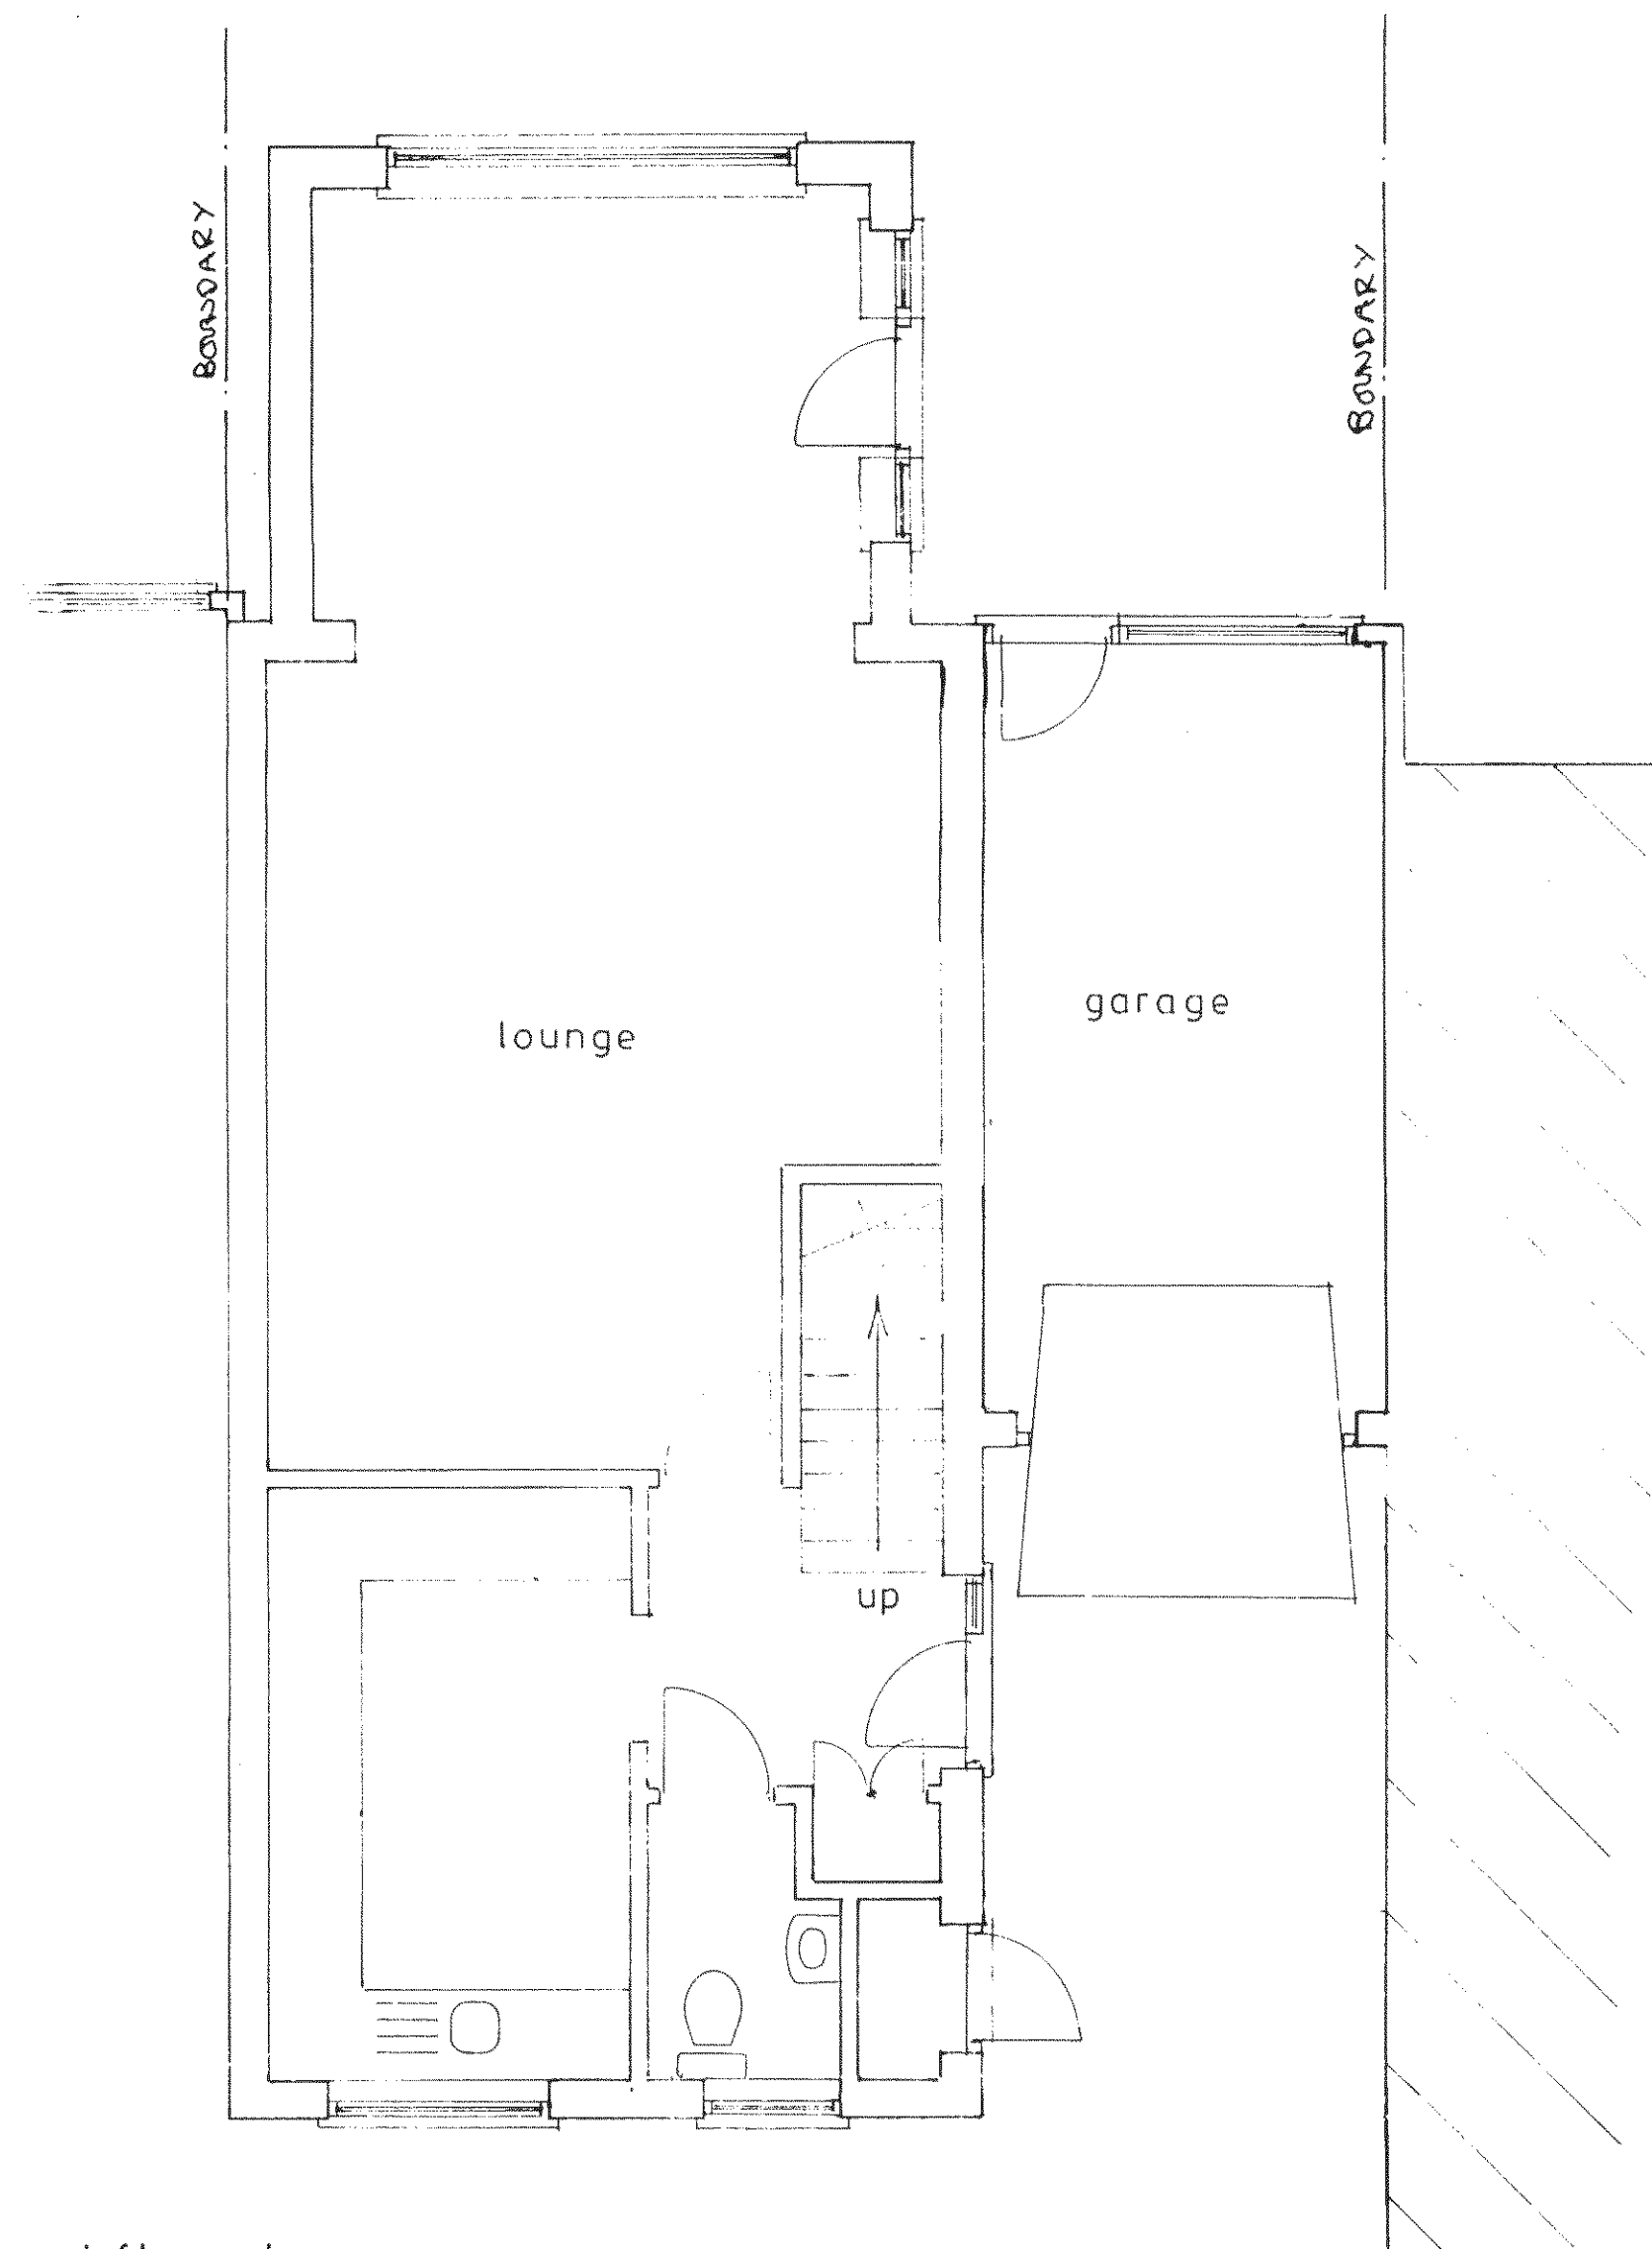

Ground floor plan

1 : 50

Existing




north

1 : 100




south

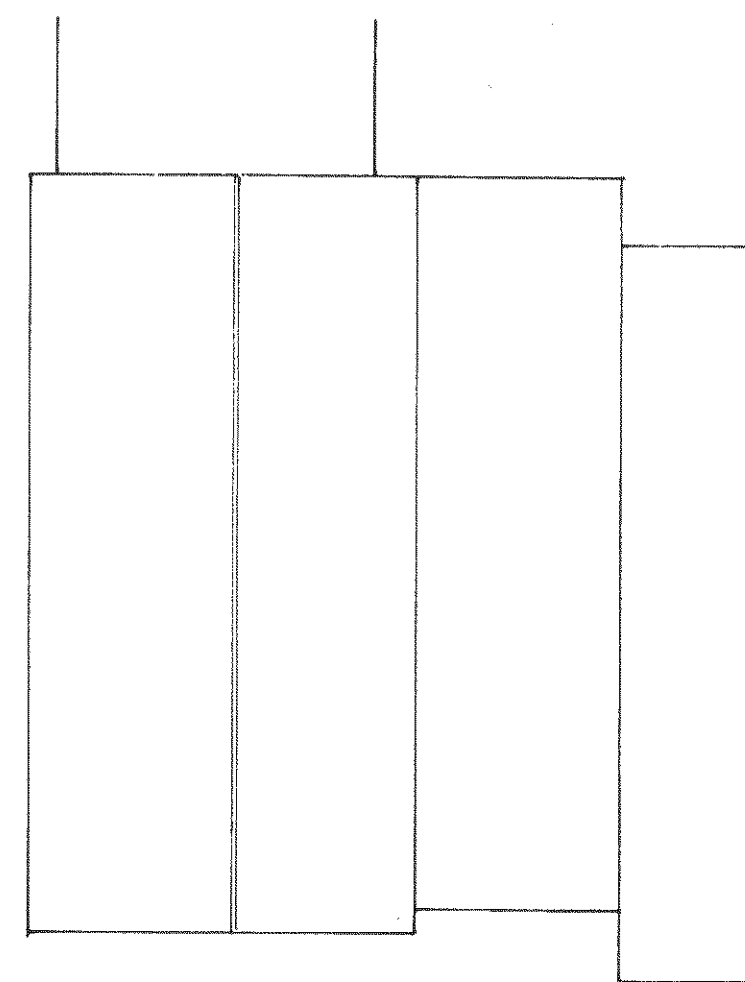

roof

1 : 100

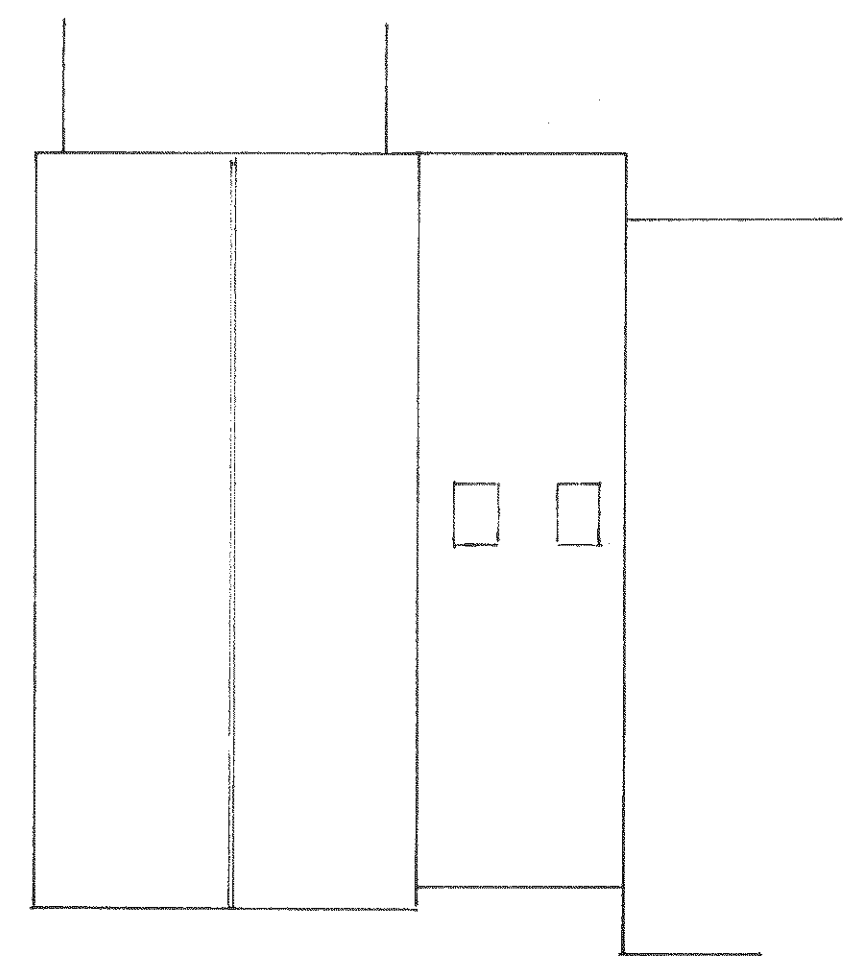

proposed roof plan

sheet 2 of 2

PROPOSED CAR PORT INFILL AT 81, KYOTO COURT, BOGNOR REGIS FOR MR.& MRS.A.SPENCE.

Bryan Butcher
Rainbow Cottage
Nyetimber Lane
Bognor Regis PO21 3JX
01243 266871
07973 233442
bryan.butcher@btinternet.com
www.bryanbutcher.com