



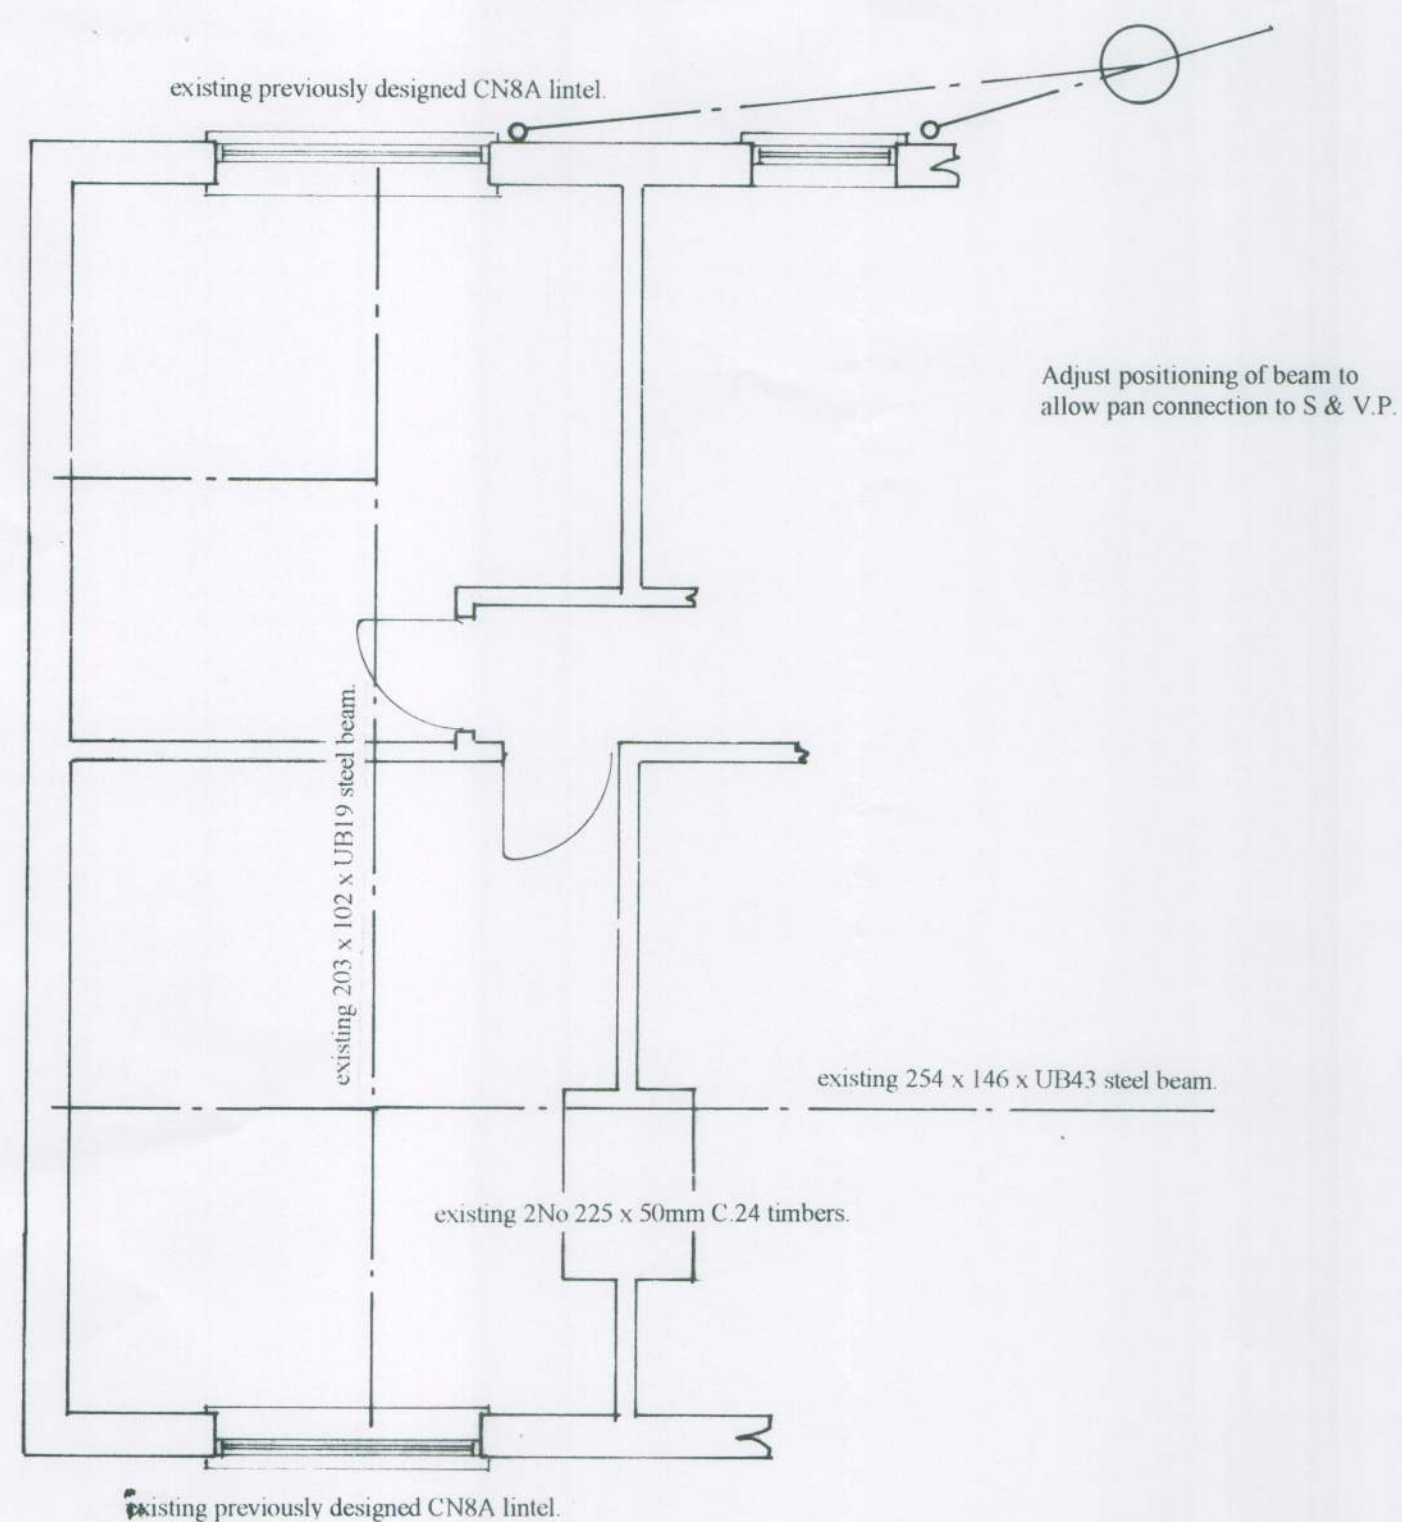

Ground floor plan

1 : 50

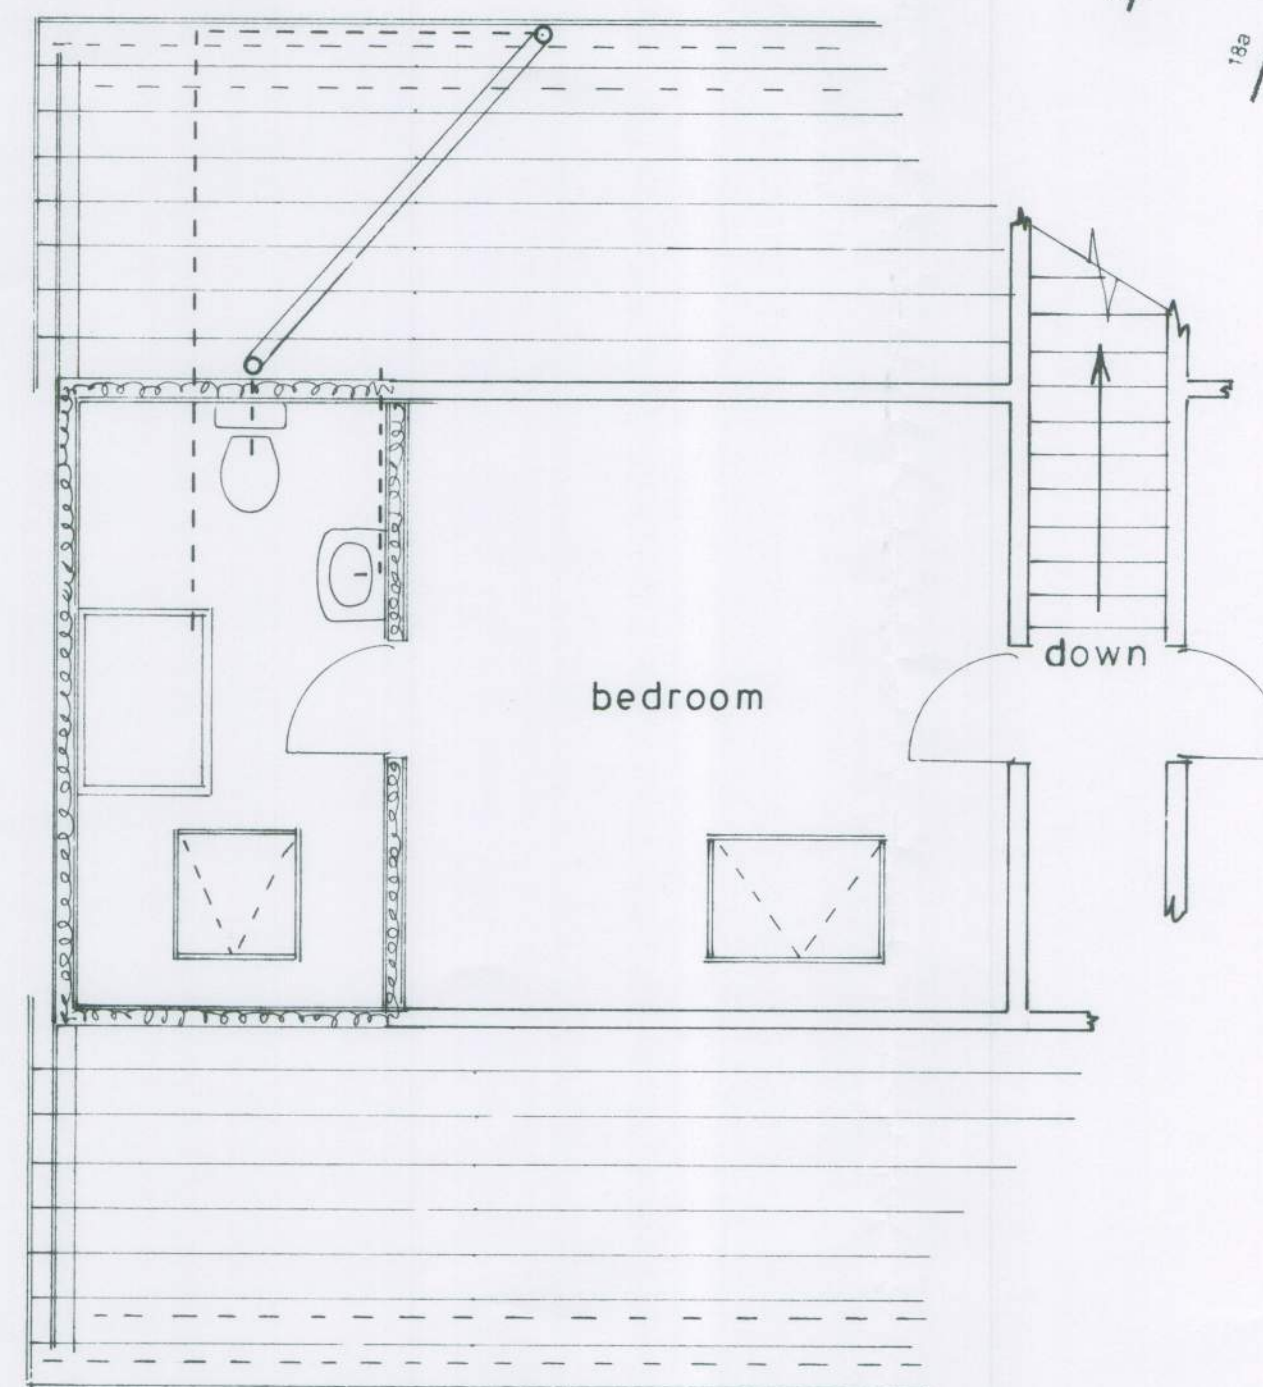

1st floor plan



block plan

1 : 500



sheet 1 of 3

Proposed

PROPOSED EXTENSION OF LOFT AT 'SUNNYDENE', DEVONSHIRE ROAD, BOGNOR REGIS
FOR MR. & MRS. A. BONIFACE.

Bryan Butcher
Rainbow Cottage
Nyetimber Lane
Bognor Regis PO21 3JX
01243 266871
07973 233442
bryan.butcher@btinternet.com
www.bryanbutcher.com