






BOUNDARY

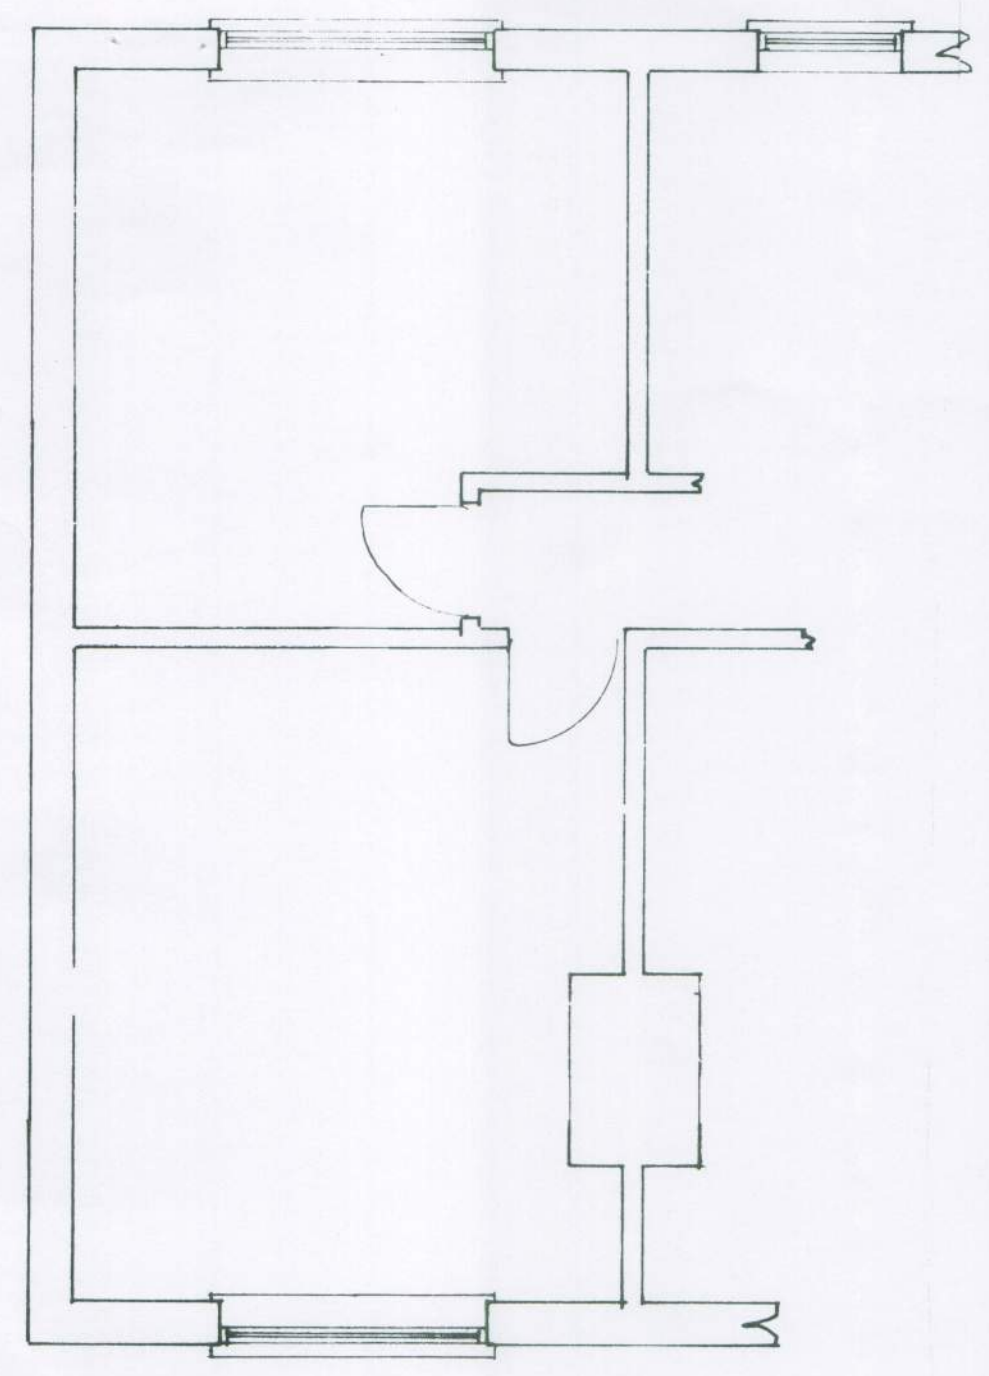


Ground floor plan
1 : 50

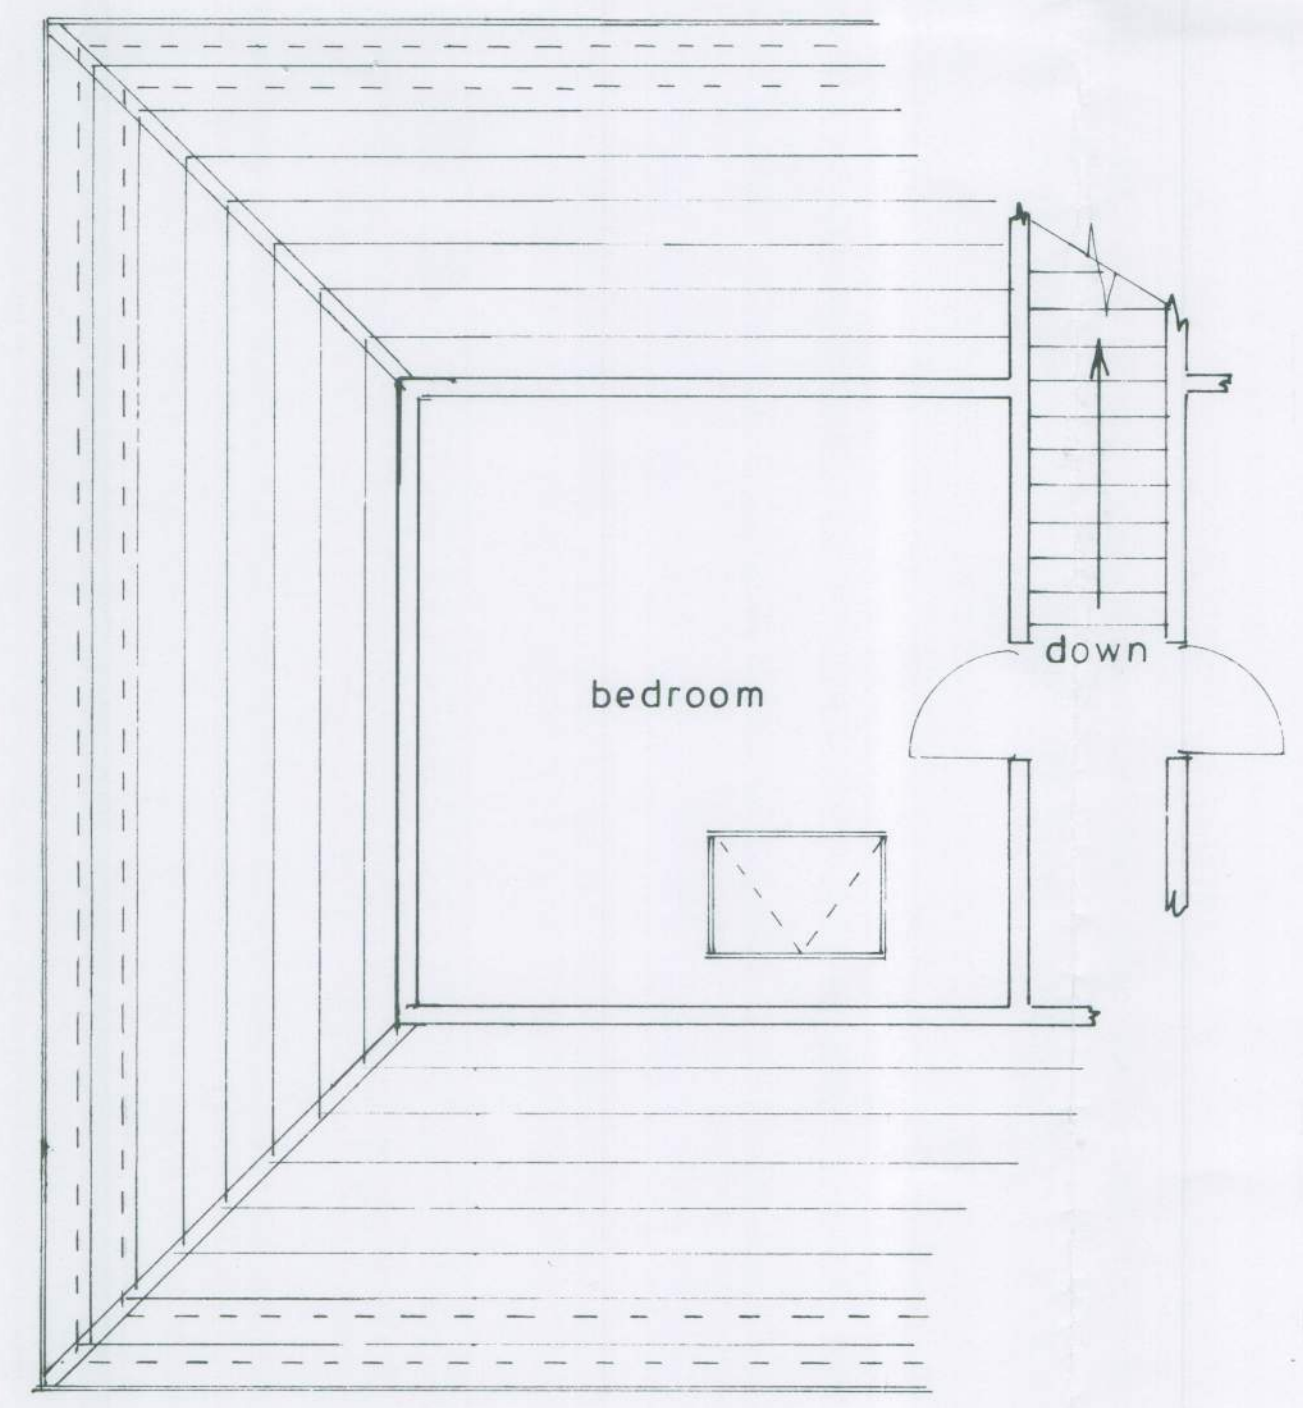

1st floor plan

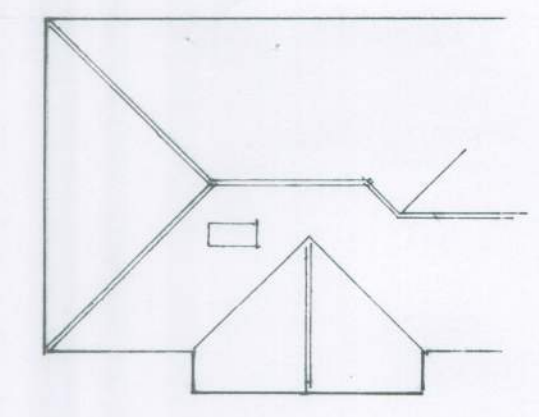

roof plan
1 : 200

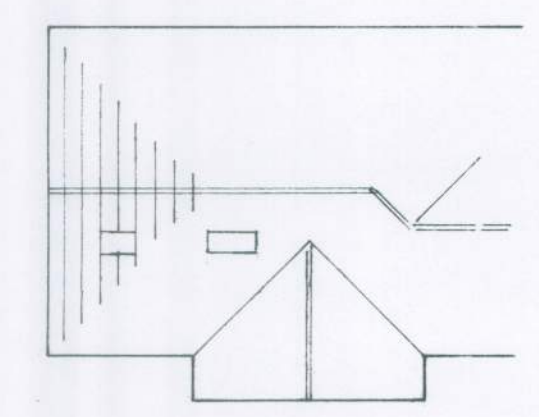

proposed roof plan

Existing

PROPOSED EXTENSION OF LOFT AT 'SUNNYDENE', DEVONSHIRE ROAD, BOGNOR REGIS
FOR MR. & MRS. A. BONIFACE.

sheet 3 of 3

Bryan Butcher
Rainbow Cottage
Nyetimber Lane
Bognor Regis PO21 3JX
01243 266871
07973 233442
bryan.butcher@btinternet.com
www.bryanbutcher.com