0 1 2 3 4
Metres 1:50

NOTES:

REVISIONS:

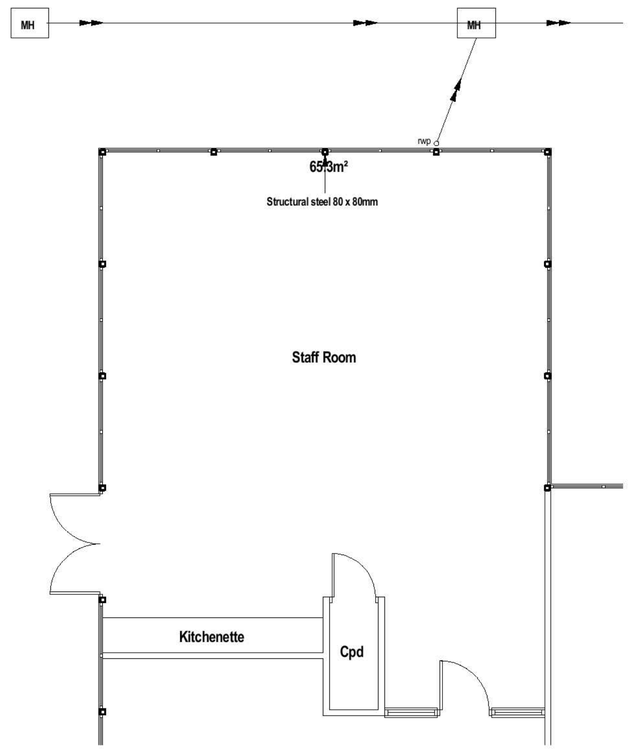

Existing Ground Floor Layout
Scale 1:50

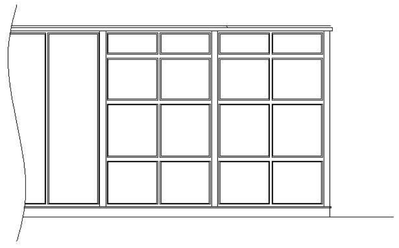

Existing Side Elevation
Scale 1:50

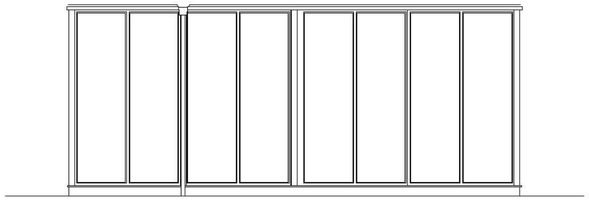

Existing Front Elevation
Scale 1:50

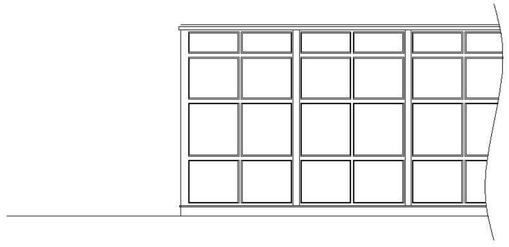

Existing Side Elevation
Scale 1:50

Arun Plans
www.arunplans.co.uk

Arun Plans Ltd
101 Felpham Way
Felpham
Bognor Regis
West Sussex
PO22 8QB

Tel: 01243 855111
Email: admin@arunplans.co.uk

© Copyright 2008

DRAWING TITLE:
Existing Layout Plans & Elevations

JOB TITLE:
Proposed Entrance
Laburnum Grove Junior School
Laburnum Grove
Bognor Regis
West Sussex
PO22 9HT

CLIENT:
Mrs Otton
Laburnum Grove Junior School
Laburnum Grove
Bognor Regis
West Sussex
PO22 9HT

Scale: 1:50, 1:100	Date: November 2008
DRG No. 01a	DRG No.

PDF created with pdfFactory Pro trial version www.pdffactory.com