ARUN DISTRICT COUNCIL:BR/26/09/

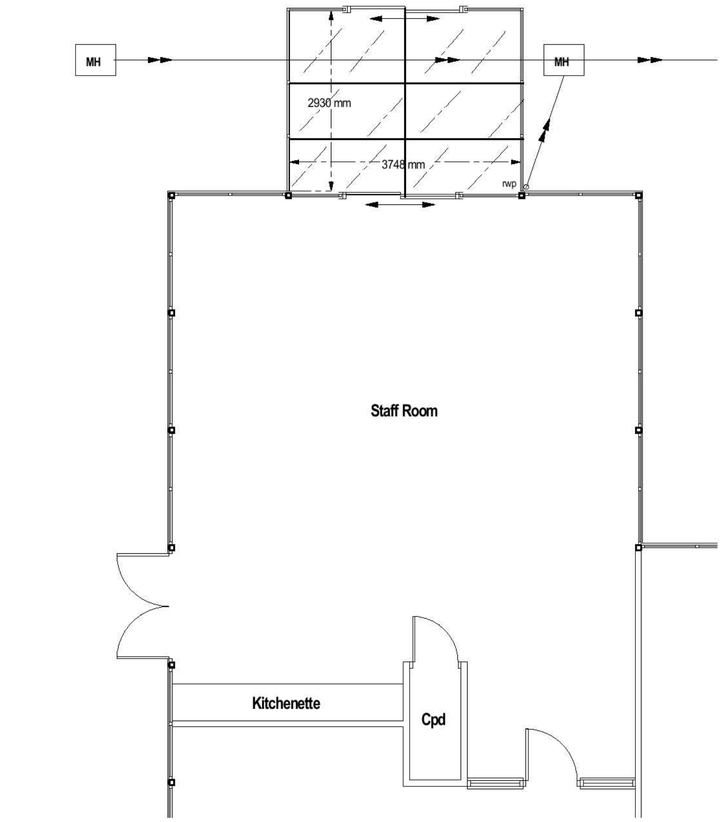


**Proposed Ground Floor Layout**
Scale 1:50

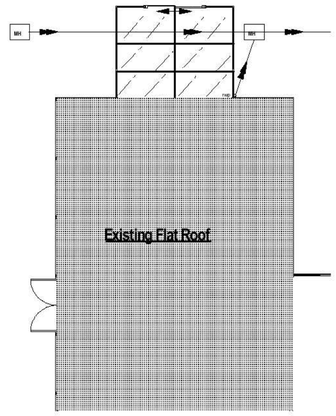


**Proposed Roof Plan**
Scale 1:100

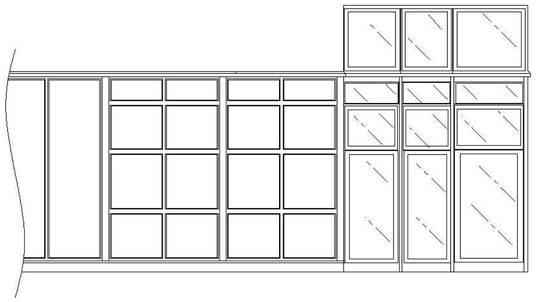

**Proposed Side Elevation**
Scale 1:50

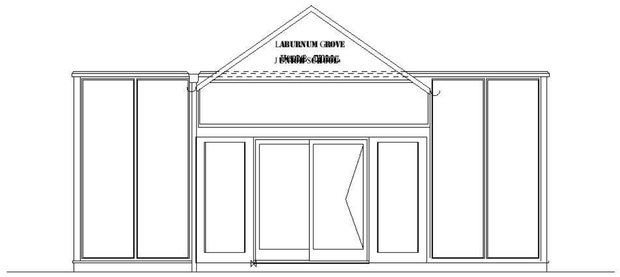


**Proposed Front Elevation**
Scale 1:50

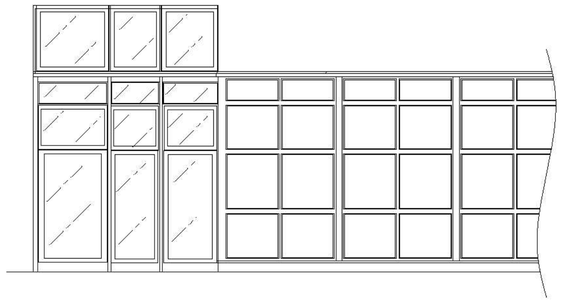

**Proposed Side Elevation**
Scale 1:50

0 1 2 3 4
Metres 1:50

NOTES:

REVISIONS:

Arun Plans
www.arunplans.co.uk

Arun Plans Ltd
101 Felpham Way
Felpham
Bognor Regis
West Sussex
PO22 8QB

Tel: 01243 855111
Email: admin@arunplans.co.uk

© Copyright 2008

DRAWING TITLE:
Existing Layout Plans & Elevations

JOB TITLE:
Proposed Entrance
Laburnum Grove Junior School
Laburnum Grove
Bognor Regis
West Sussex
PO22 9HT

CLIENT:
Mrs Otton
Laburnum Grove Junior School
Laburnum Grove
Bognor Regis
West Sussex
PO22 9HT

Scale: 1:50, 1:100 | Date: November 2008

DRG No. 01a | DRG No.

PDF created with pdfFactory Pro trial version www.pdffactory.com