



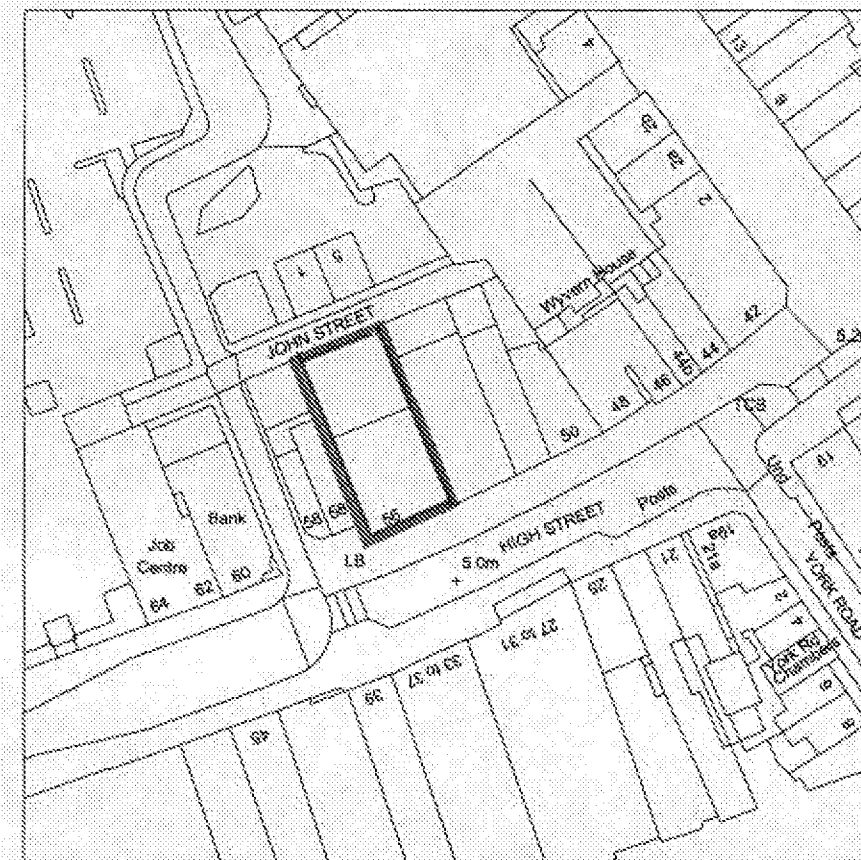

location plan
1-1250

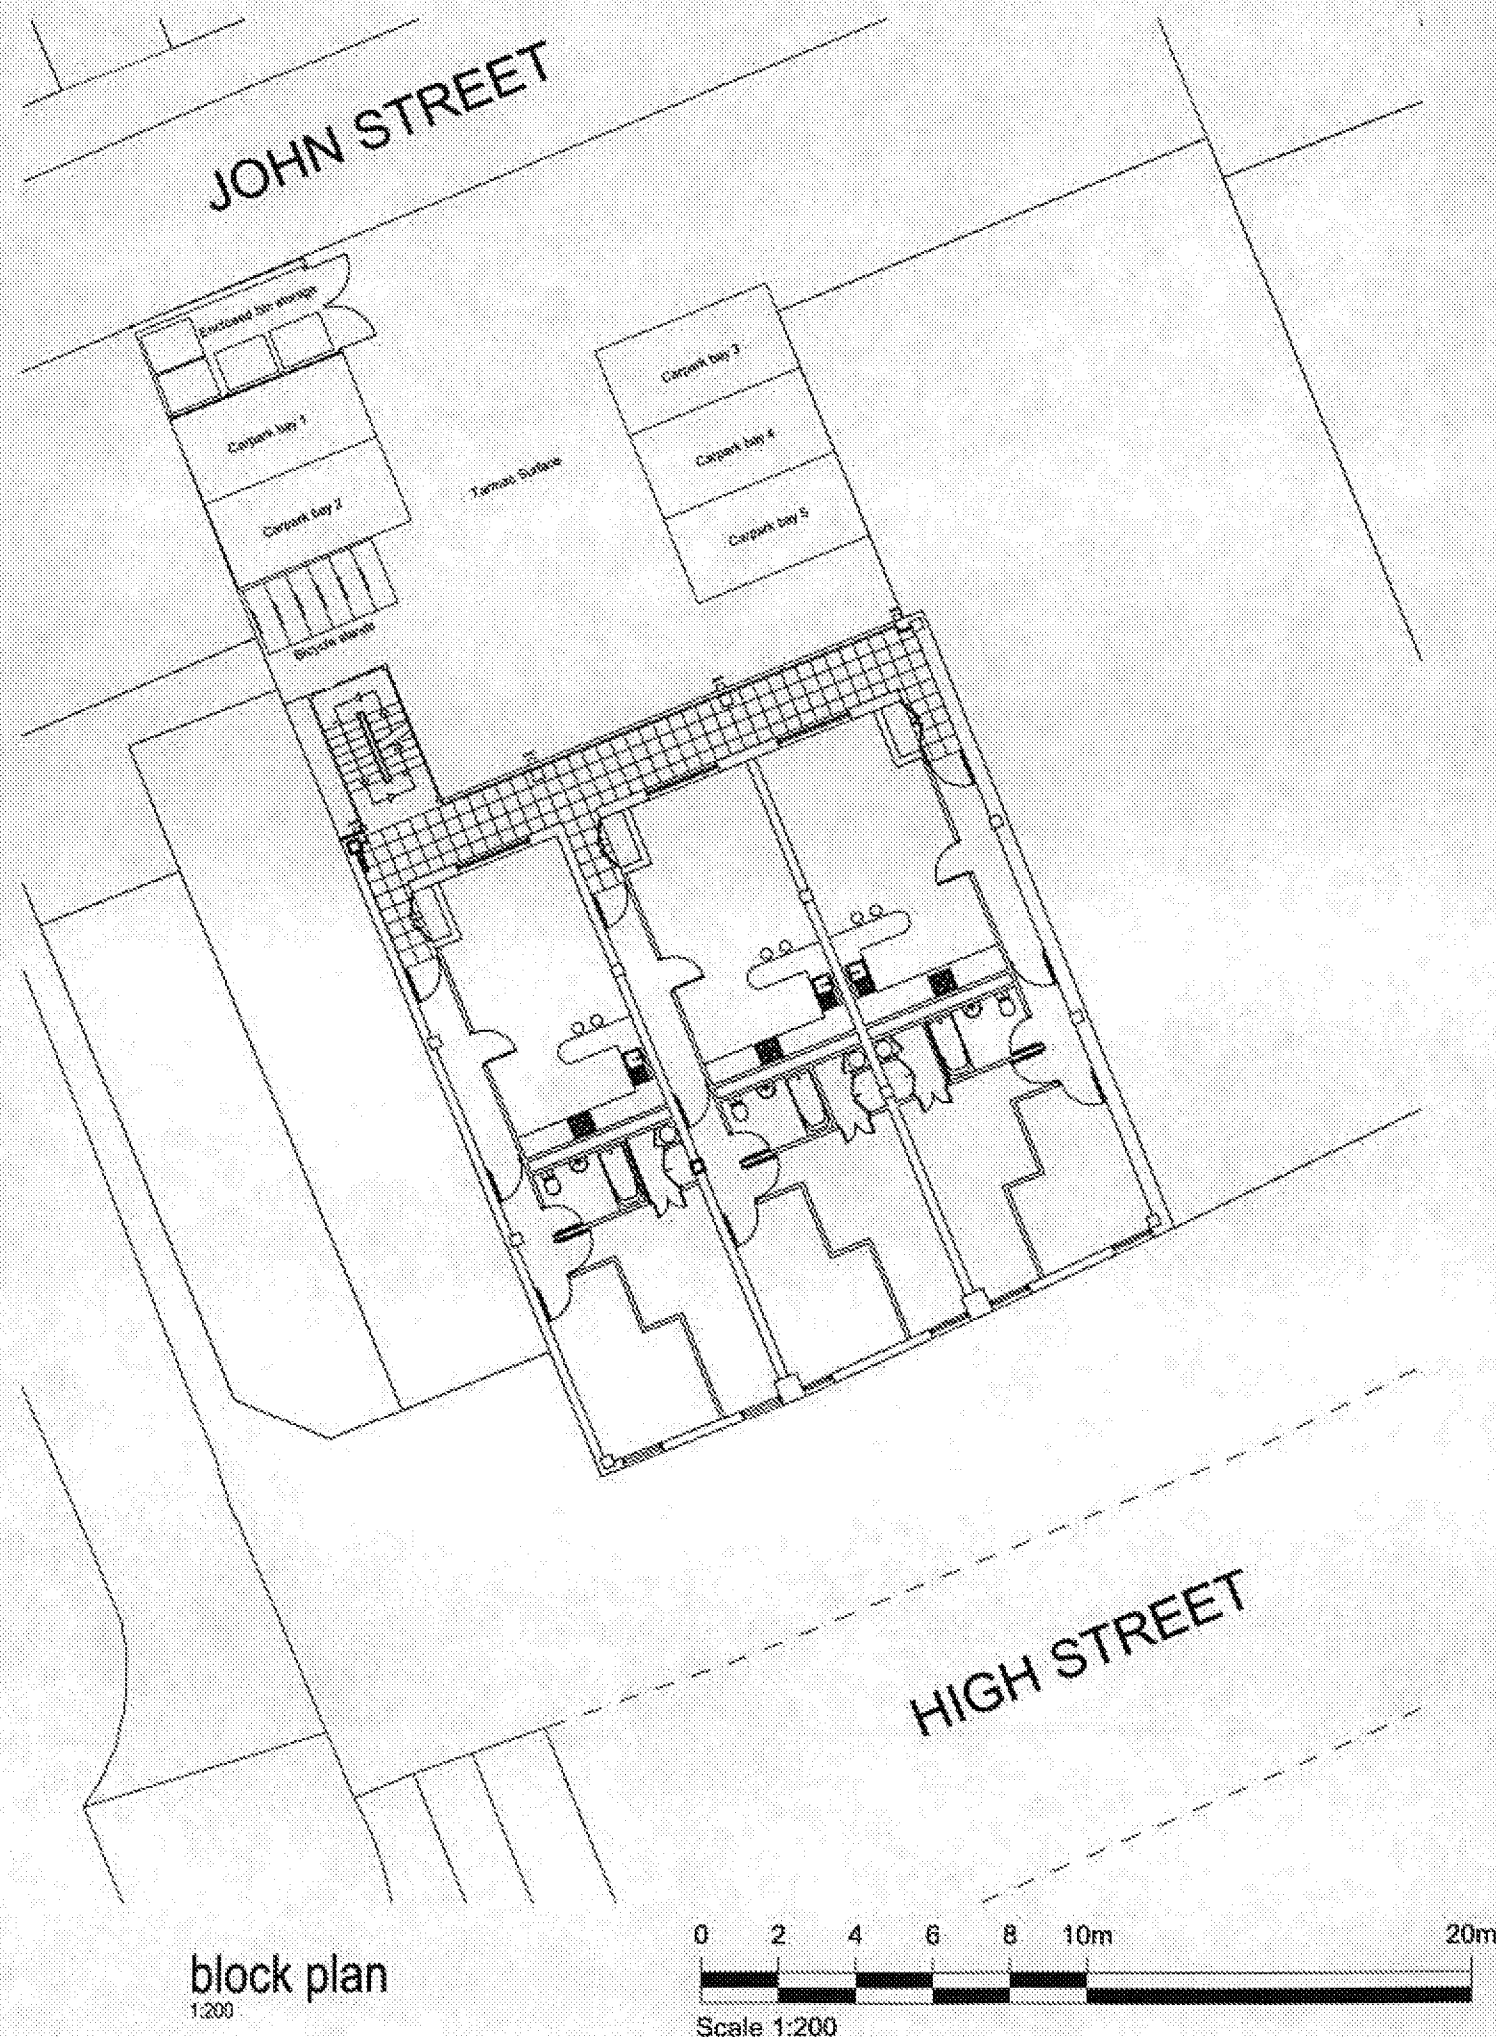

REVISIONS

All dimensions and particulars are to be checked on site before work commences and any discrepancy to be reported to Hughes Jay & Panton Ltd.



hypothesis & partial test
statistical significance & properly conclusions

e-mail: mail@hpsurveyors.com website: www.hpsurveyors.com

Project
Conversion
Store Twenty One
56 High Street Bognor

Drawing Site Location Plan and Block Plan

Job Number	Drawing Number : Revision
4547	012: -

Drawn	Computer Reference
WP	-
Date	Scale
April 2017	As Shown

Client
Reynolds