

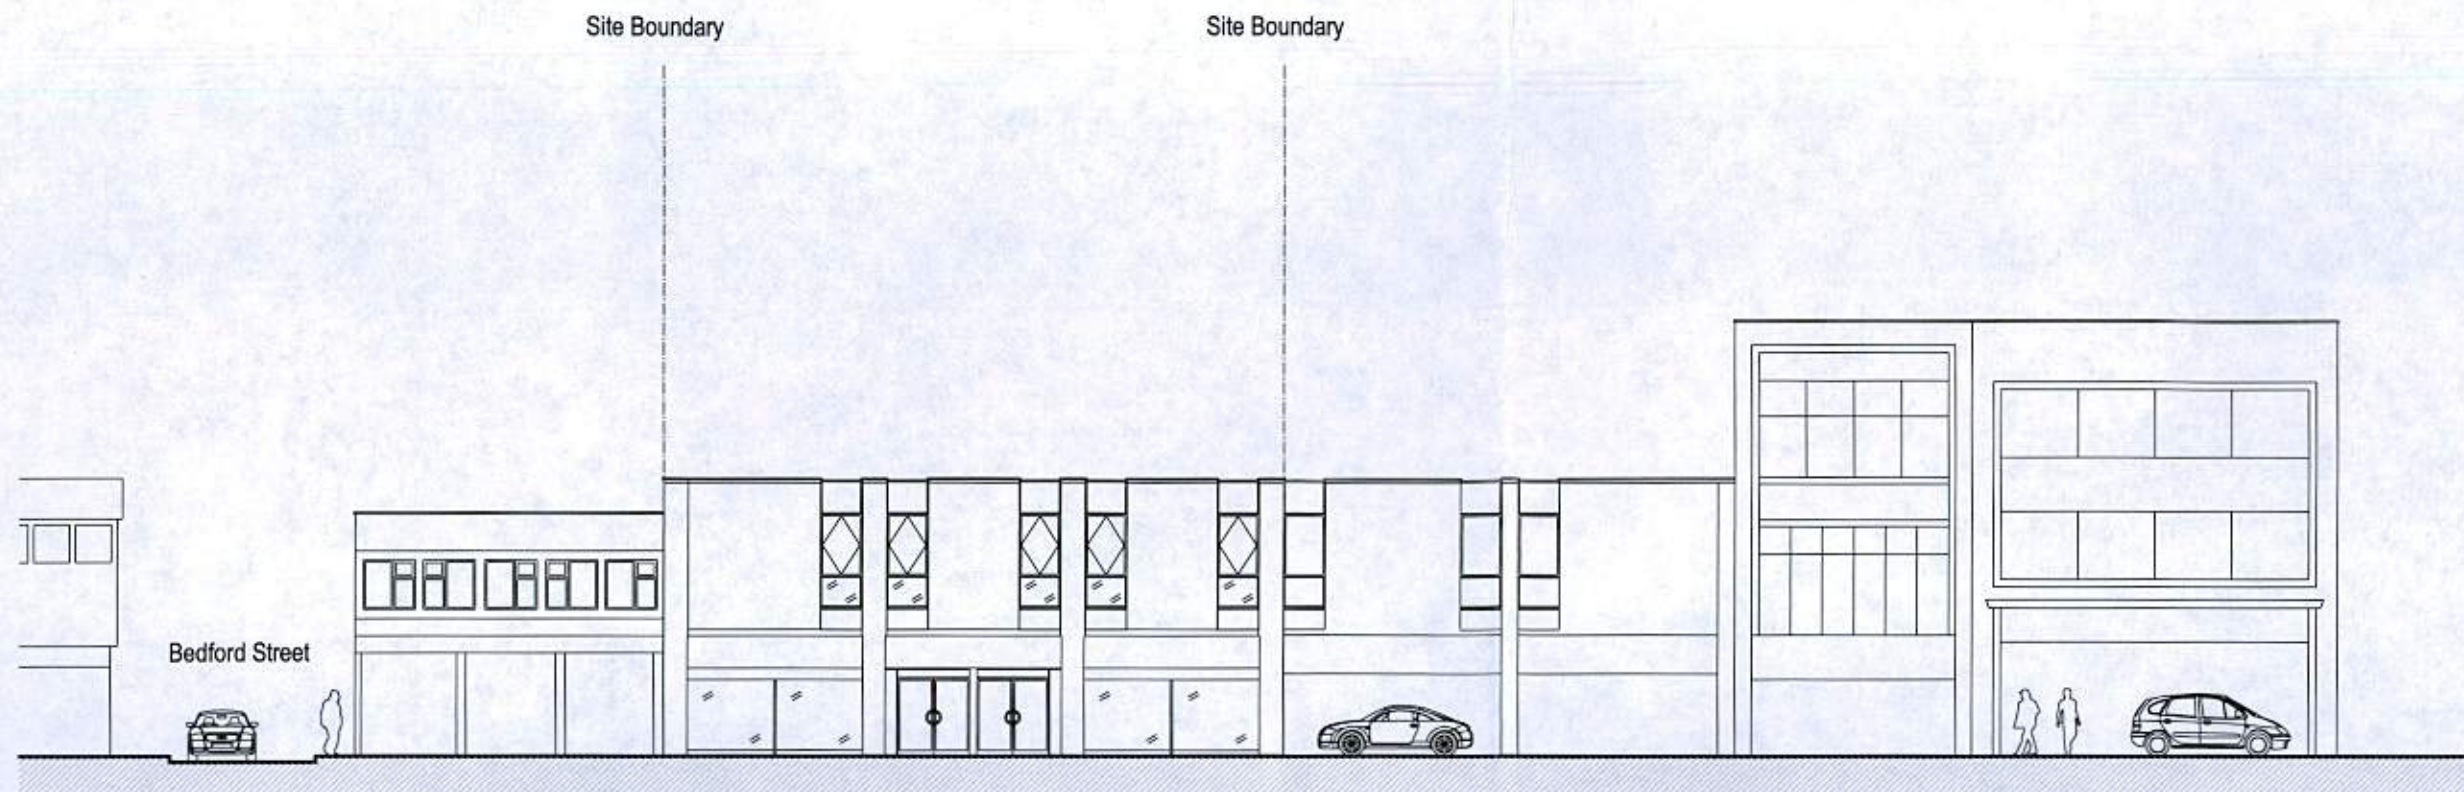


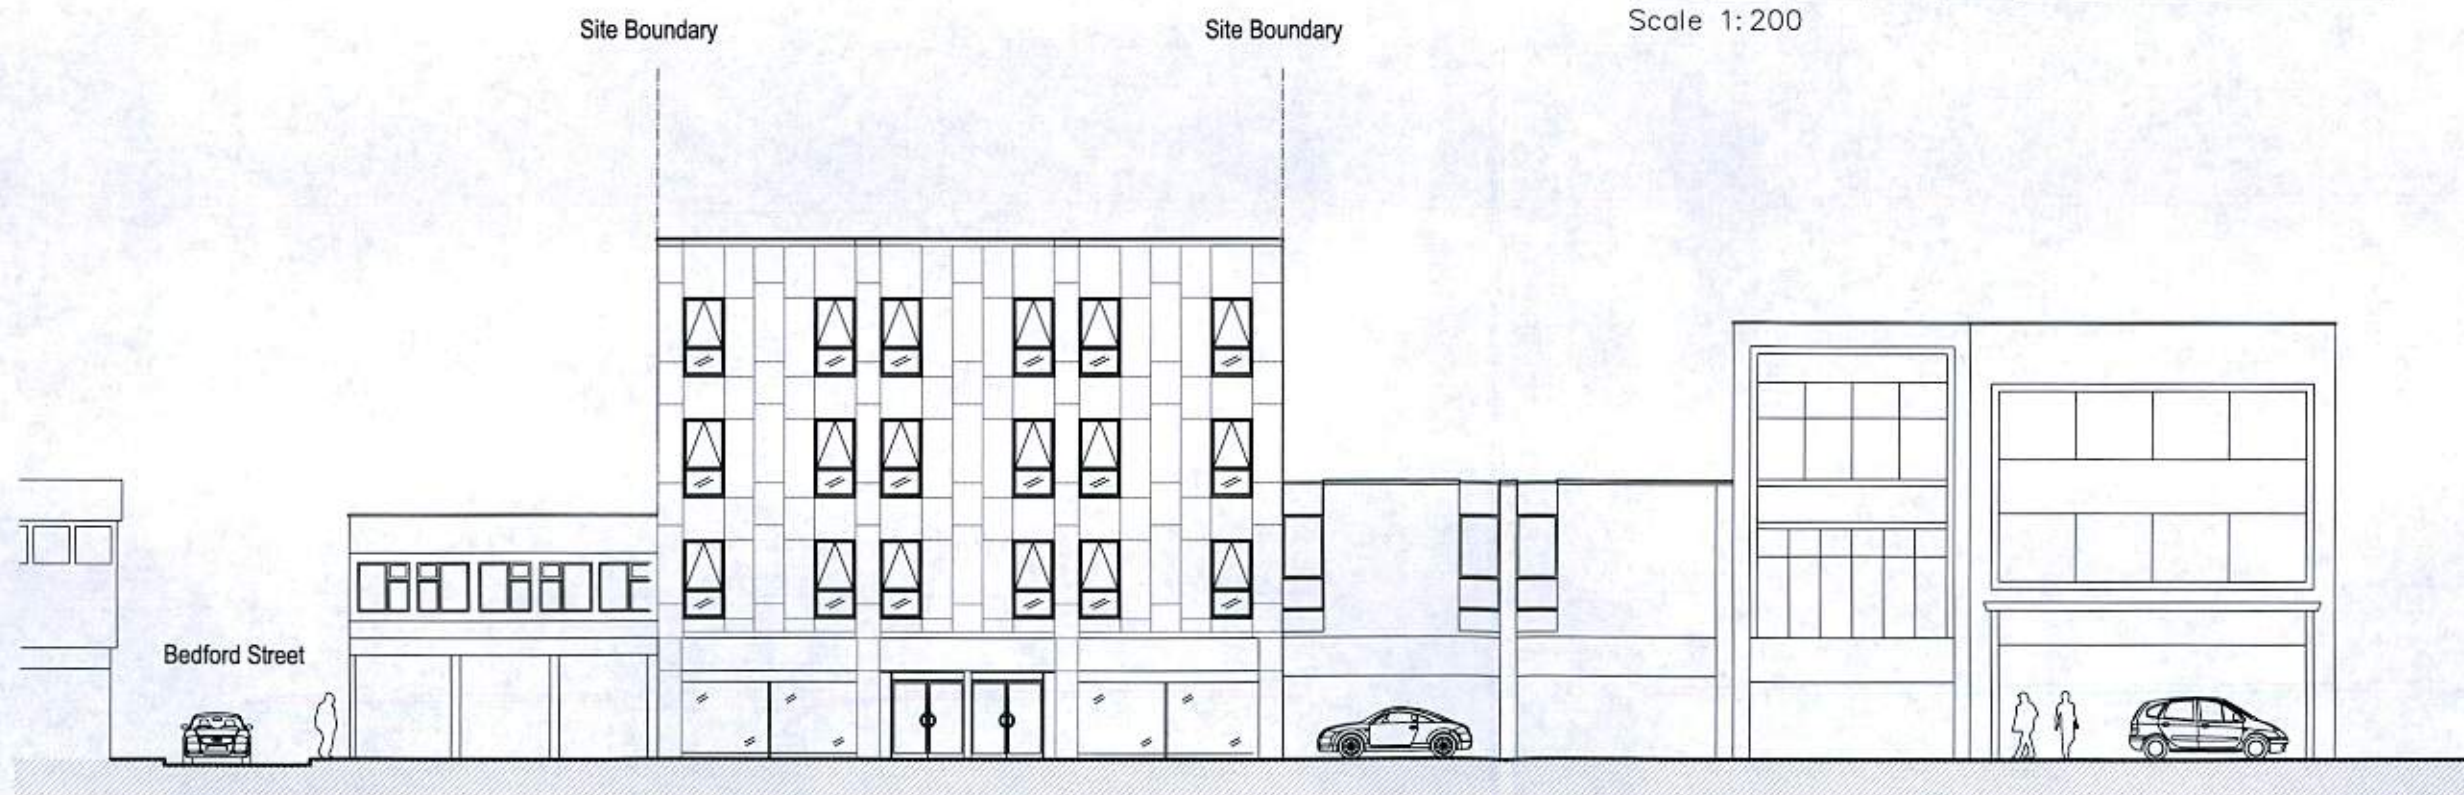

existing
street elevation (56 high street)
scale approx 1:200

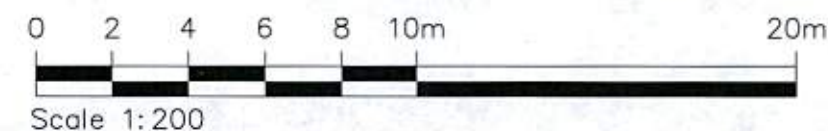

proposed
street elevation (56 high street)
scale approx 1:200

REVISIONS

All dimensions and particulars are to be checked on site before work commences and any discrepancy to be reported to Hughes Jay & Panter Ltd.

hjp o o o

hughes jay & panter ltd
chartered surveyors & property consultants

Project
Conversion
Store Twenty One
56 High Street Bognor

Job Number
4547

Drawing Number : Revision
015: -

Drawn
ER

Date
August 2017

Client
Reynolds

Computer Reference
-

Scale
As Shown

Grove House
84 Sutton Grove
Sutton, Surrey, SM1 4LP
Tel: 020 8661 2228
Fax: 020 8661 7551
mail@hjsurveyors.com
www.hjsurveyors.com
Operating throughout the UK
from London & West Sussex
e-mail: mail@hjsurveyors.com website: www.hjsurveyors.com