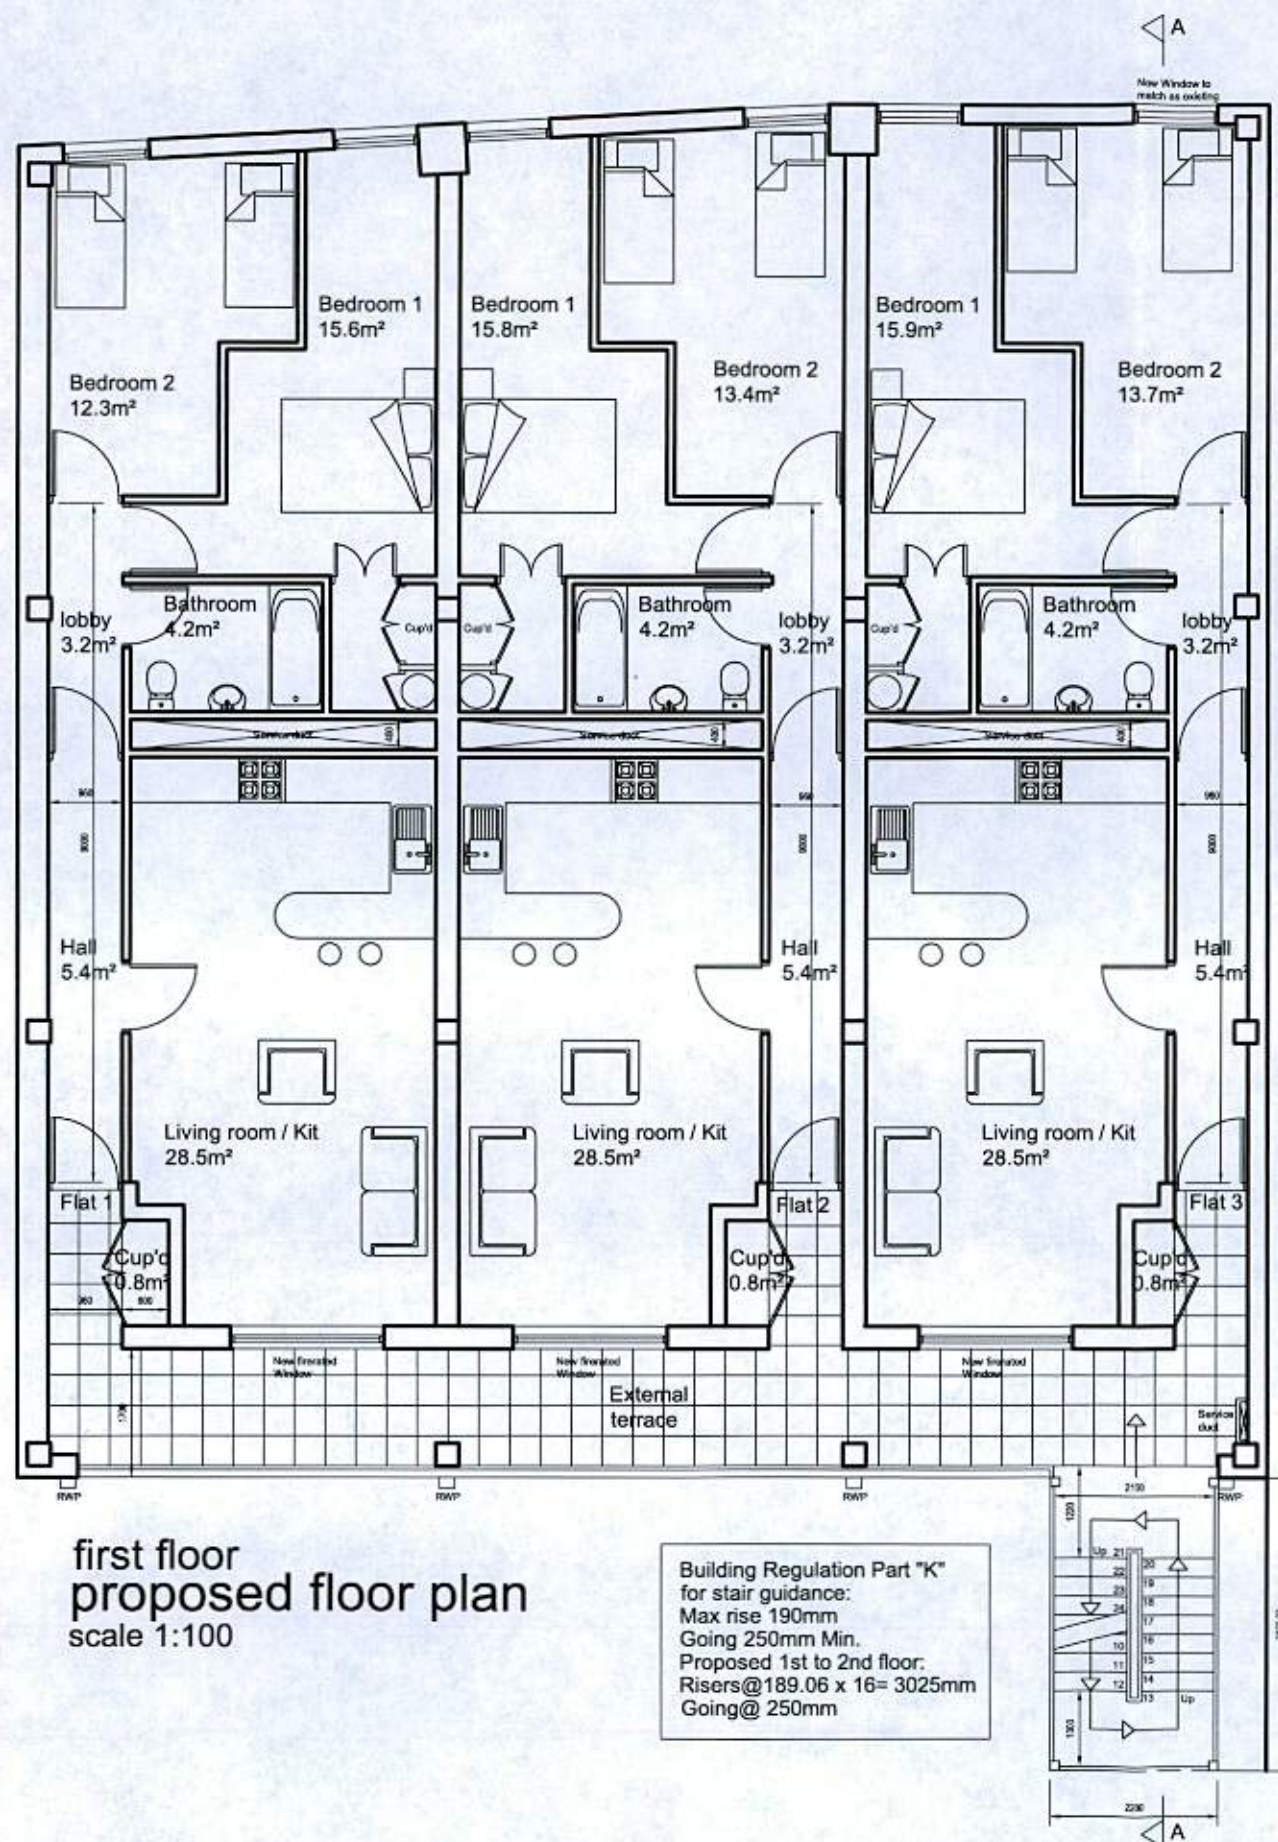



C. Stair plan revised to suit M&E electrical cupboard 04/08/2017

B. Direction of movement shown on staircase. 30/09/16

A. Fire doors added to the rear of the building. 23/09/16

REVISIONS

All dimensions and particulars are to be checked on site before work commences and any discrepancy to be reported to Hughes Jay & Panter Ltd.

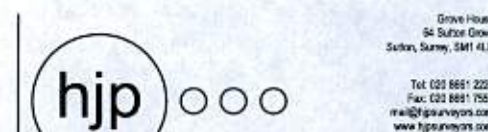

Hughes Jay & Panter Ltd
Chartered surveyors & property consultants

e-mail: mail@hjsurveyors.com website: www.hjsurveyors.com

Project
Conversion
Store Twenty One
56 High Street Bognor

Drawing
Proposed First Floor
Plan

Job Number Drawing Number : Revision
4547 05: C

Drawn Computer Reference
ER 4515
Date Scale
August 2016 As Shown

Client
Reynolds