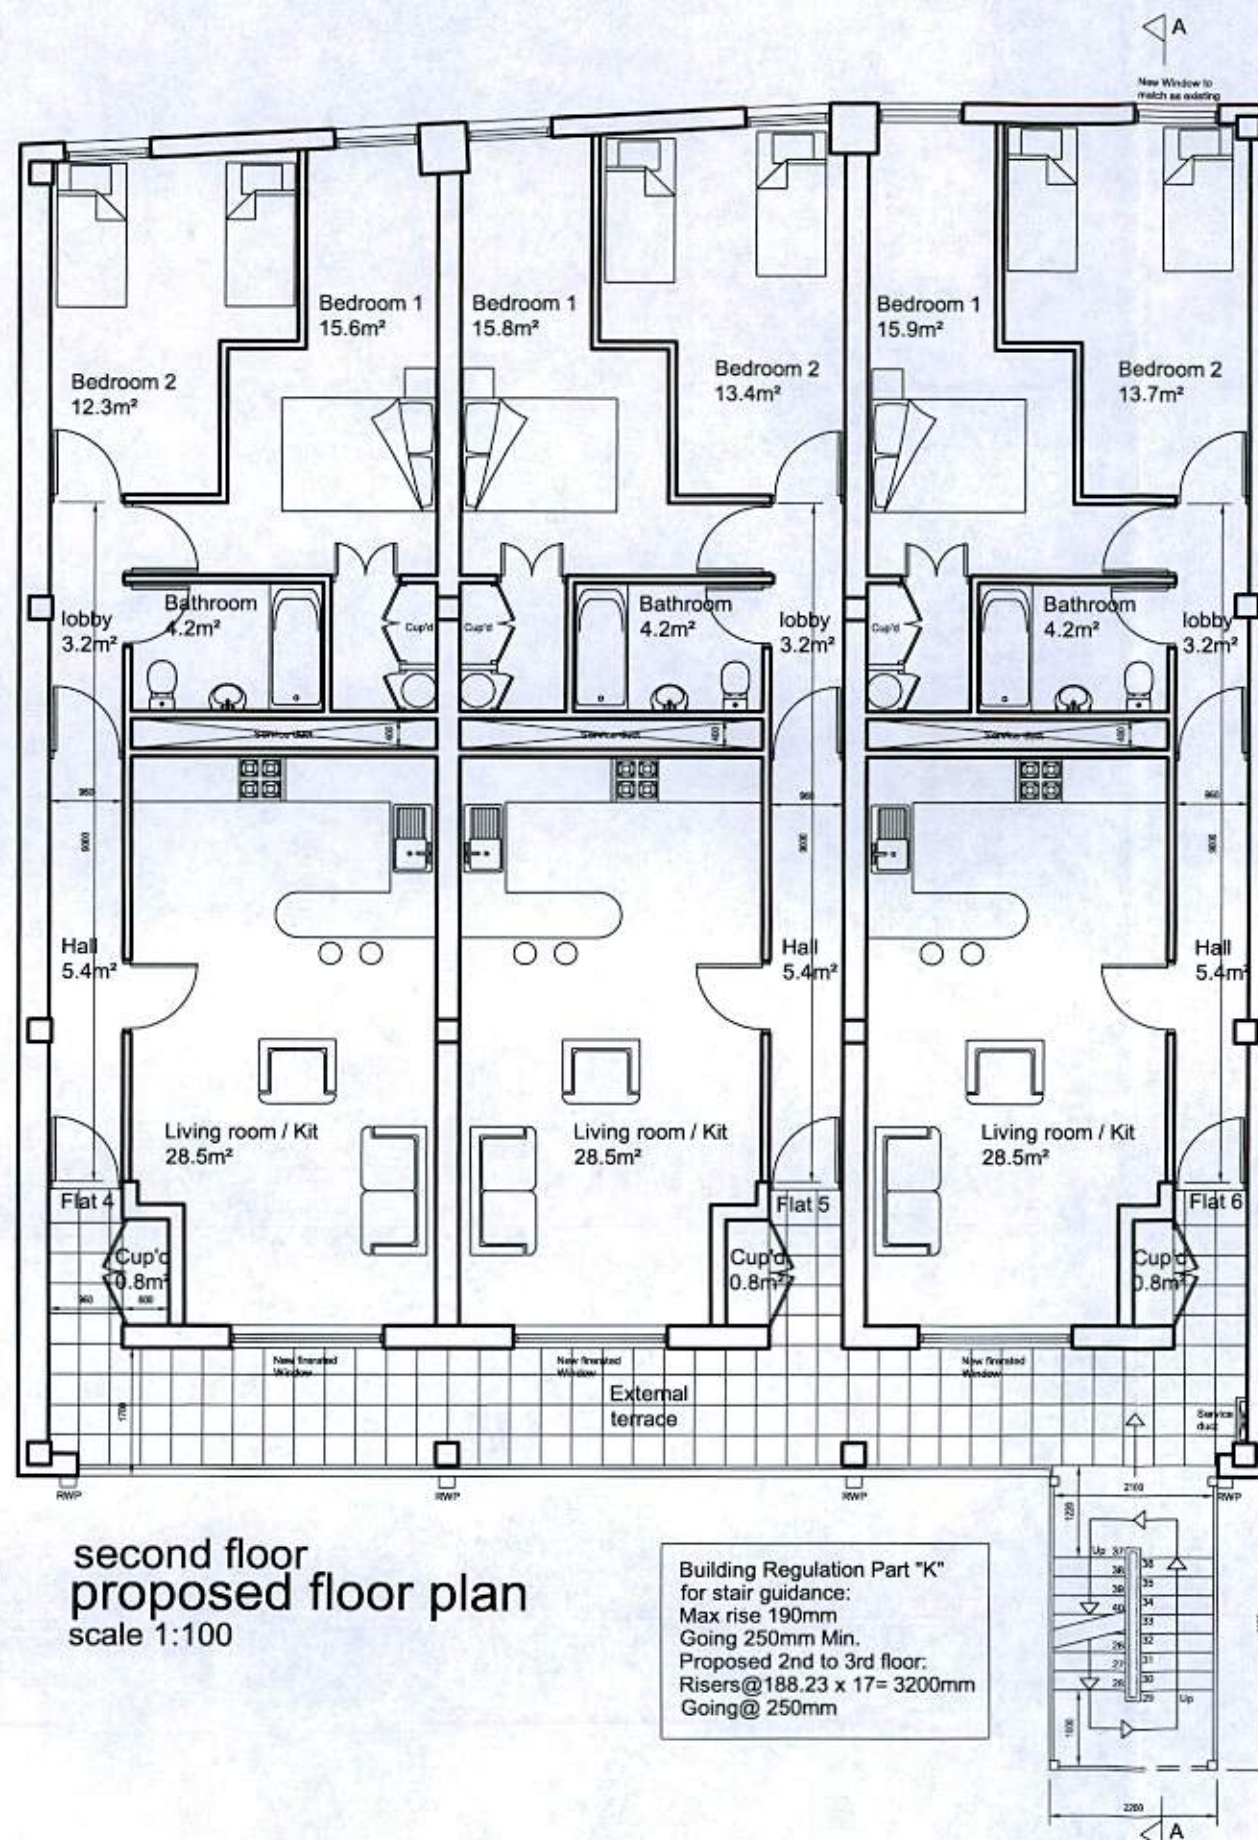


A. Stair plan revised to suit M&E electrical cupboard 04/08/2017

REVISIONS

All dimensions and particulars are to be checked on site before work commences and any discrepancy to be reported to Hughes Jay & Panter Ltd.

hjp

hughes jay & panter ltd
chartered surveyors & property consultants

Grove House
84 Sutton Grove
Sutton, Surrey, SM1 4LP
Tel: 020 8661 2228
Fax: 020 8661 7551
mail@hjpsurveyors.com
www.hjpsurveyors.com

Operating throughout the UK
from London & West Sussex

e-mail: mail@hjpsurveyors.com website: www.hjpsurveyors.com

Project
Conversion
Store Twenty One
56 High Street Bognor

Drawing
Proposed Second Floor

Job Number	Drawing Number : Revision
4547	06: A
Drawn ER	Computer Reference -
Date April 2017	Scale As Shown
Client Reynolds	