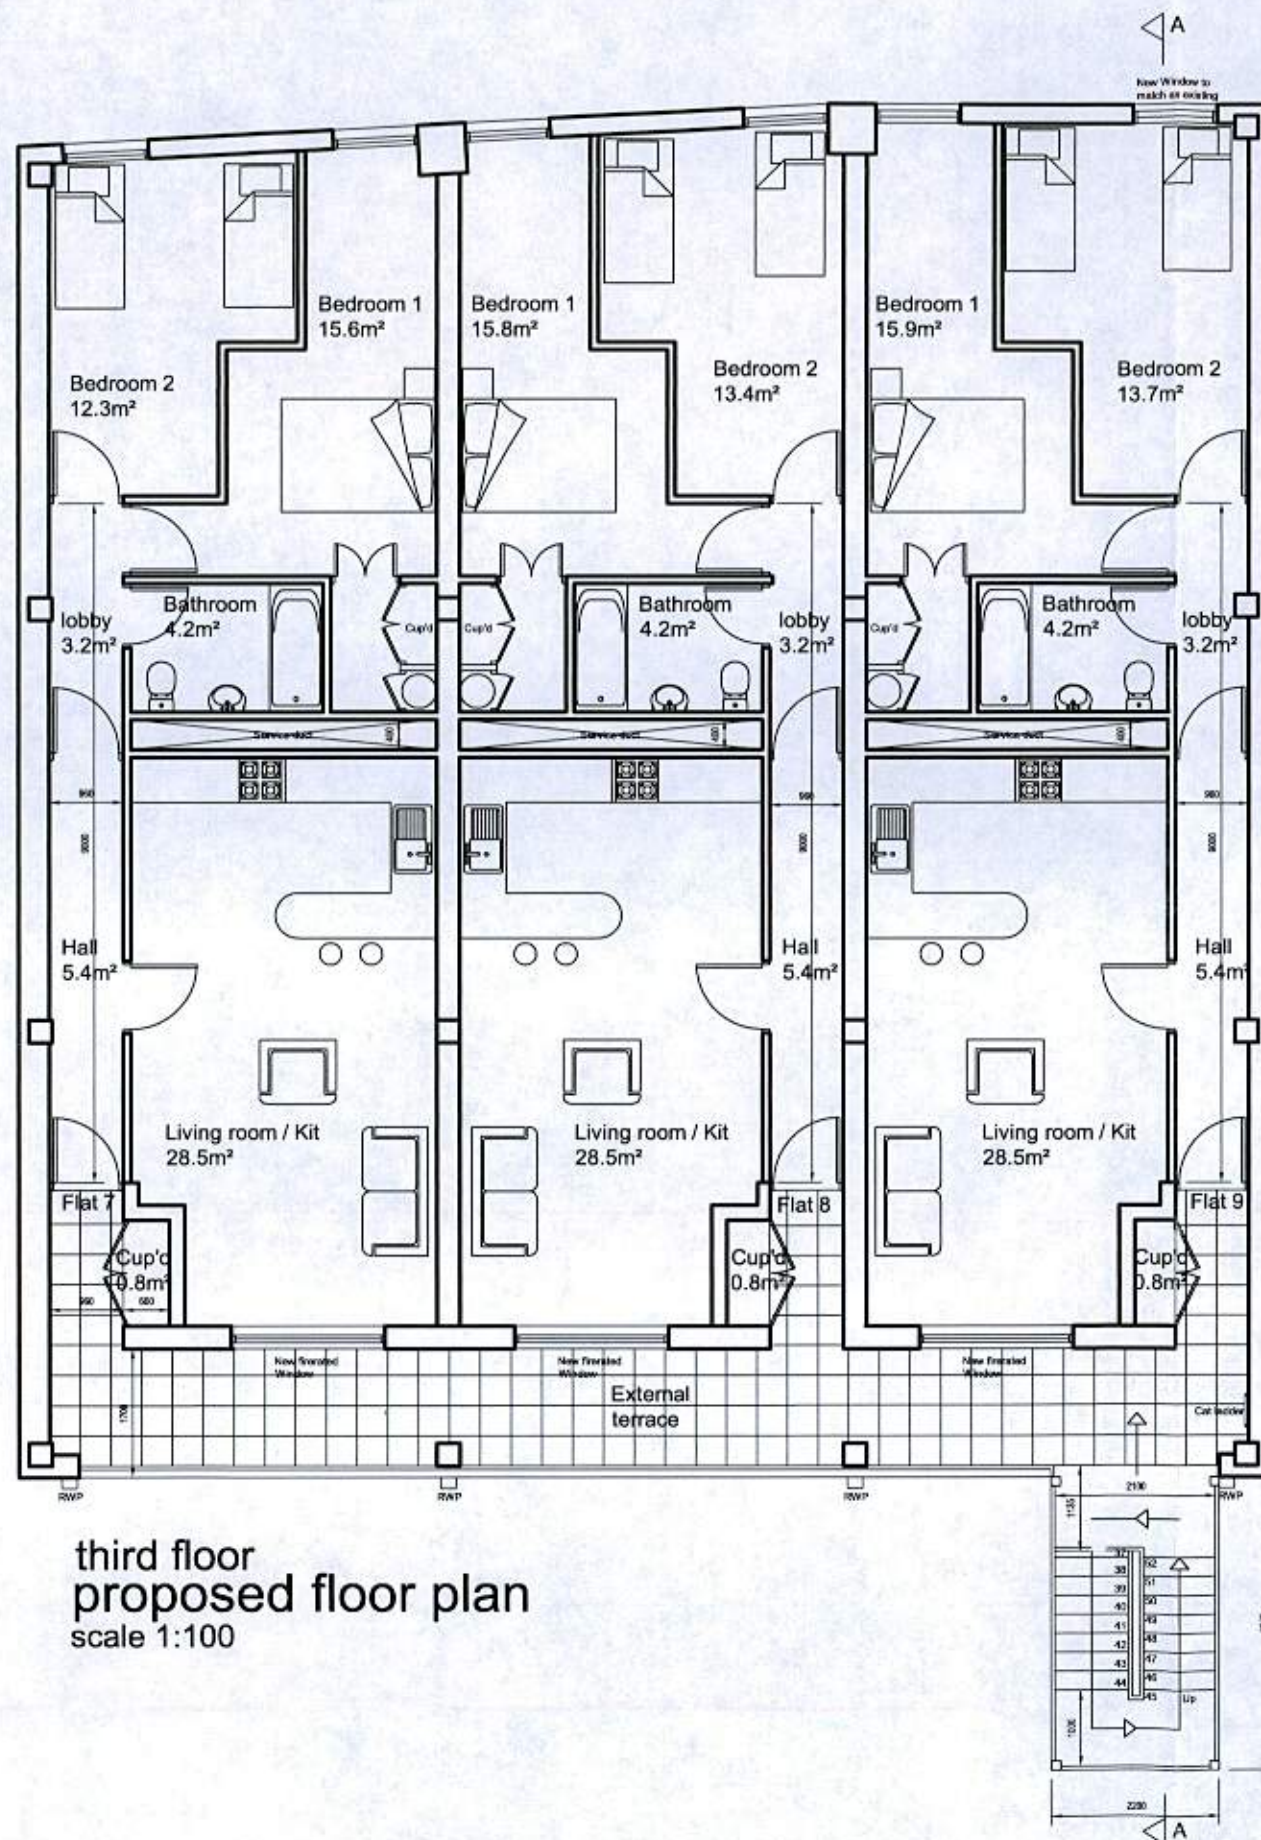


A. Stair plan revised to suit M&E electrical cupboard
New cat ladder added 04/08/2017

REVISIONS

All dimensions and particulars are to be checked on site before work commences and any discrepancy to be reported to Hughes Jay & Panter Ltd.

hjp

hughes jay & panter ltd
chartered surveyors & property consultants

Grove House
54 Sutton Grove
Sutton, Surrey, SM1 4LP

Tel: 020 8661 2228
Fax: 020 8661 7551
mail@hjsurveyors.com
www.hjsurveyors.com

Operating throughout the UK
from London & West Sussex

e-mail: mail@hjsurveyors.com website: www.hjsurveyors.com

Project
**Conversion
Store Twenty One
56 High Street Bognor**

Drawing
Proposed Third Floor

Job Number	Drawing Number : Revision
4547	07: A
Drawn ER	Computer Reference -
Date September 2016	Scale As Shown
Client Reynolds	