



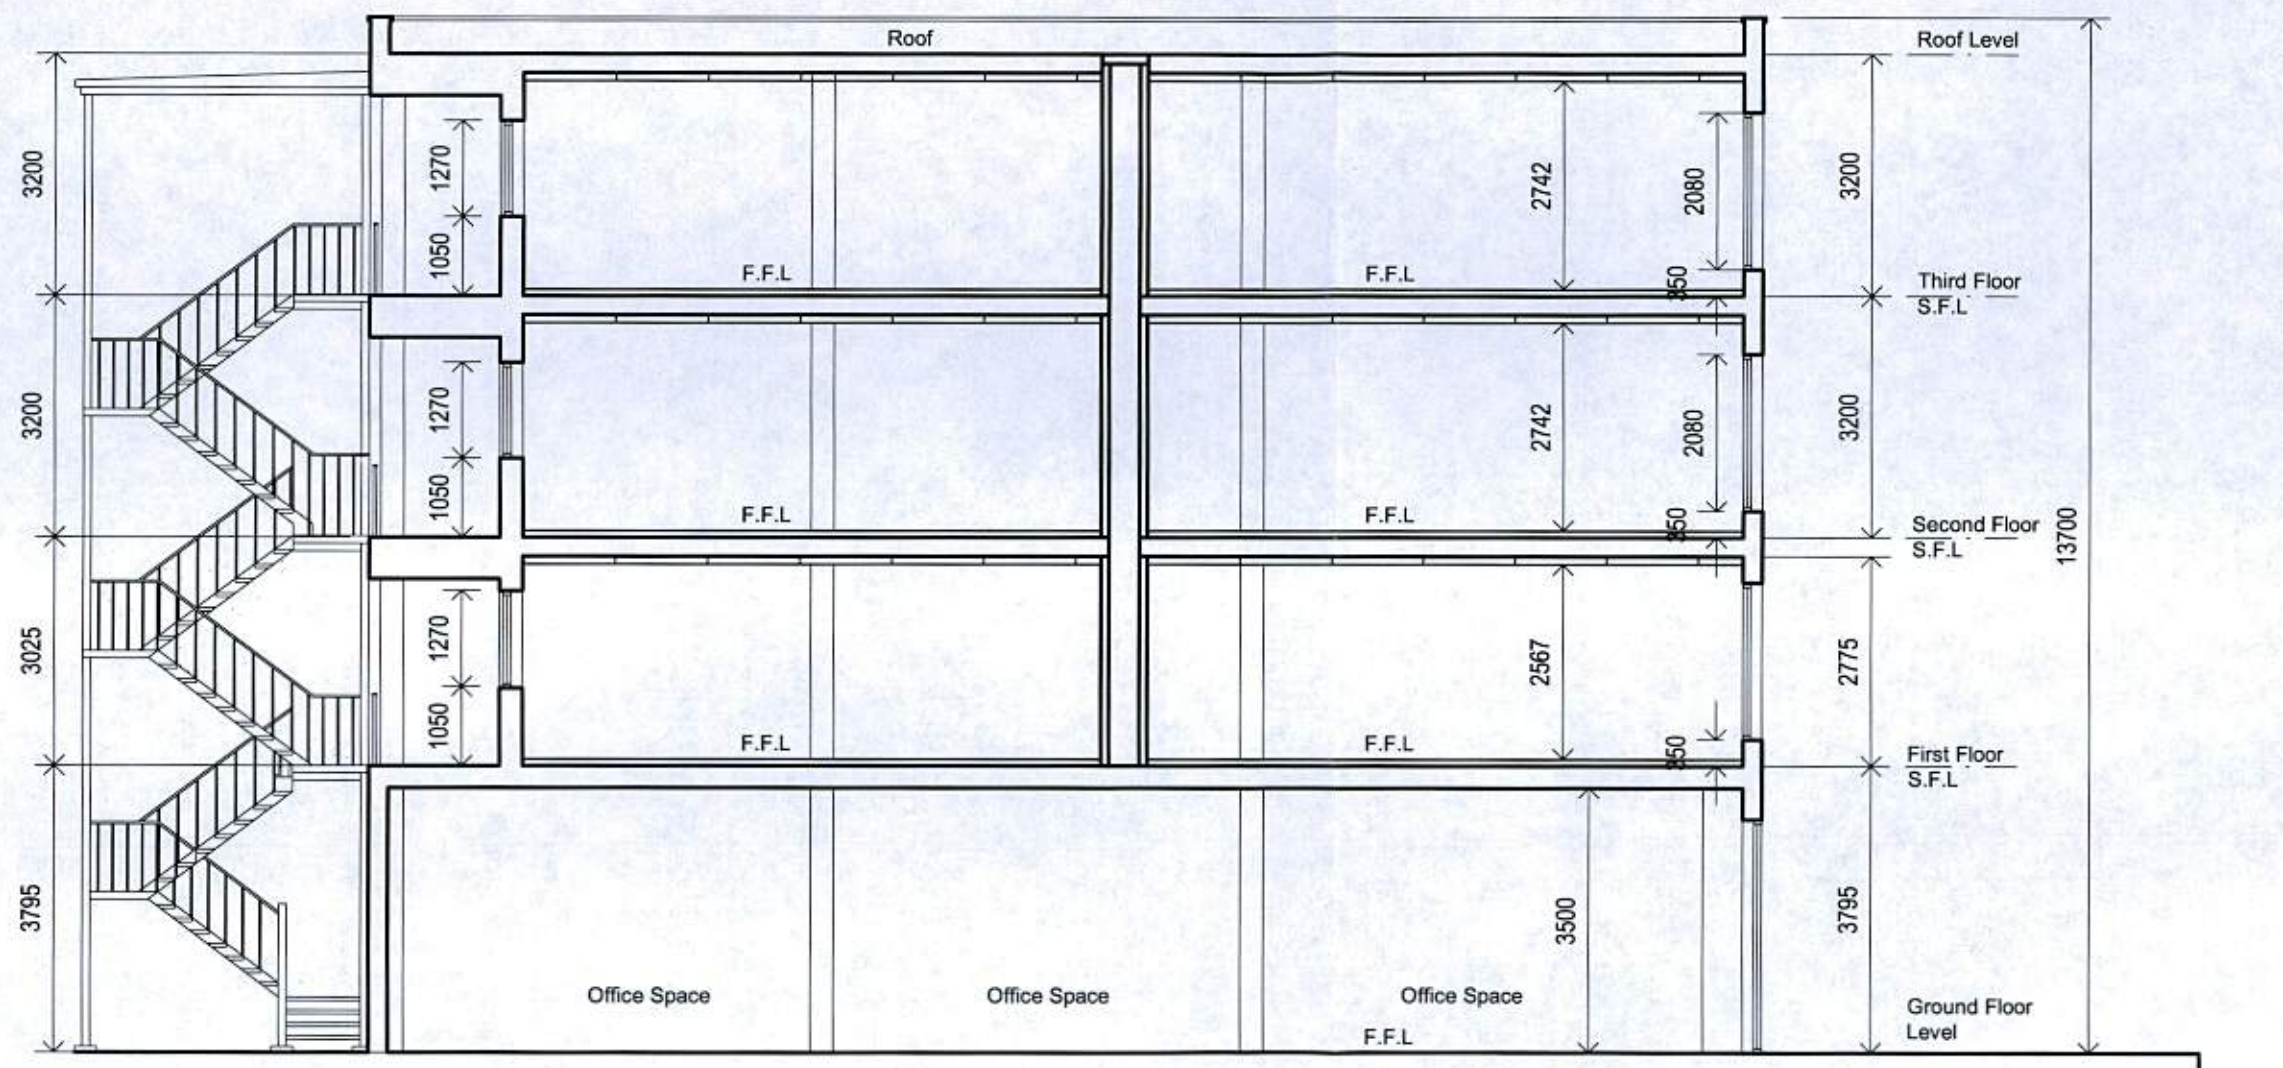

proposed cross section A-A  
scale 1:100

## REVISIONS

All dimensions and particulars are to be checked on site before work commences and any discrepancy to be reported to Hughes Jay & Panter Ltd.

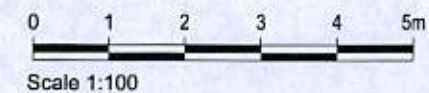

hughes jay & panter ltd  
chartered surveyors & property consultants

e-mail: mail@hjpssurveyors.com website: www.hjpssurveyors.com

Grove House  
84 Sutton Grove  
Sutton, Surrey, SM1 4LP

Tel: 020 8661 2228  
Fax: 020 8661 7551  
mail@hjpssurveyors.com  
www.hjpssurveyors.com

Operating throughout the UK  
from London & West Sussex

Project  
**Conversion  
Store Twenty One  
56 High Street Bognor**

Drawing  
**Proposed Cross Section**

Job Number Drawing Number : Revision  
**4547 014: -**

Drawn Computer Reference  
ER -  
Date Scale  
July 2017 As Shown

Client  
**Reynolds**