



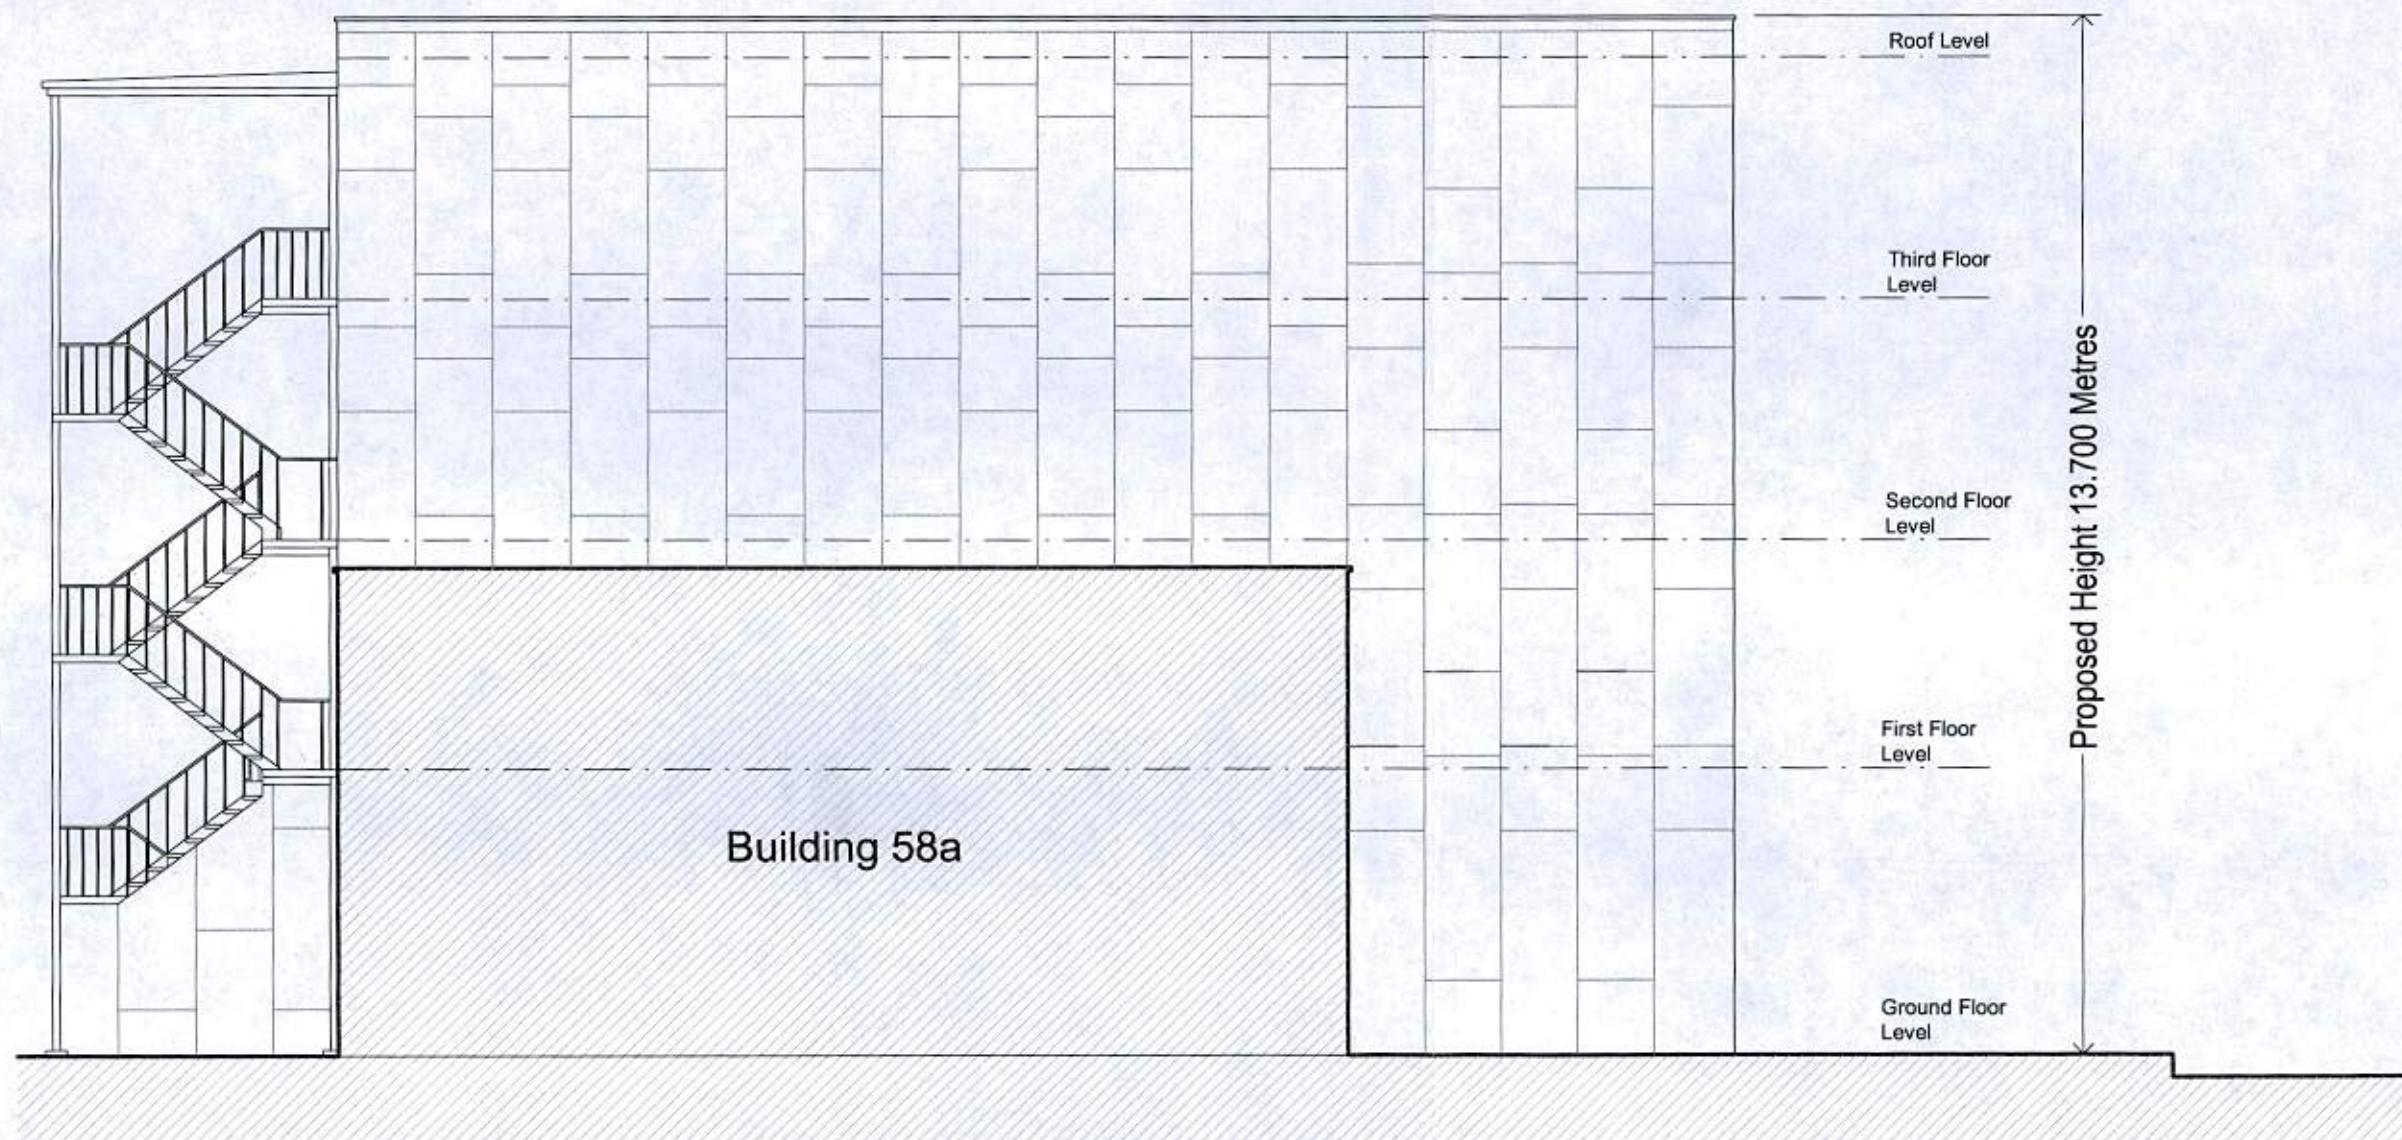

west Facing
proposed Elevation
scale 1:100

REVISIONS

All dimensions and particulars are to be checked on site before work commences and any discrepancy to be reported to Hughes Jay & Panter Ltd.

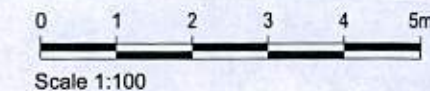

hjp ○ ○ ○

Grove House
64 Sutton Grove
Sutton, Surrey, SM1 4LP

Tel: 020 8661 2228
Fax: 020 8661 7551
mail@hjpsurveyors.com
www.hjpsurveyors.com

Operating throughout the UK
from London & West Sussex

e-mail: mail@hjpsurveyors.com website: www.hjpsurveyors.com

Project
**Conversion
Store Twenty One
56 High Street Bognor**

Drawing
**Proposed West facing
Elevation**

Job Number	Drawing Number : Revision
4547	011:-

Drawn	Computer Reference
WP	-
Date	Scale
April 2017	As Shown

Client
Reynolds