


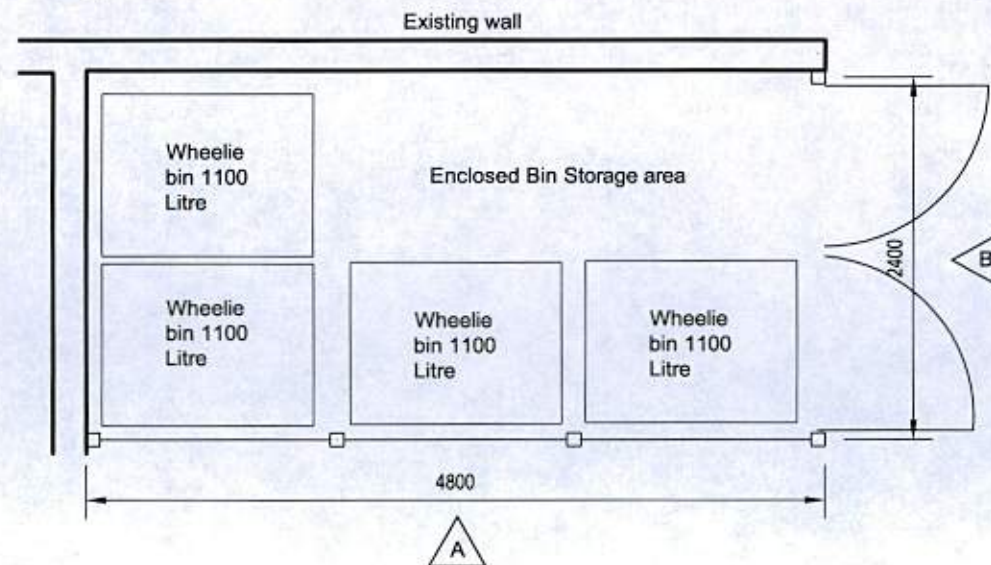


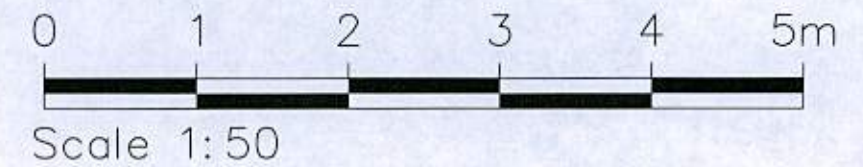

PROPOSED PLAN
Scale 1:50

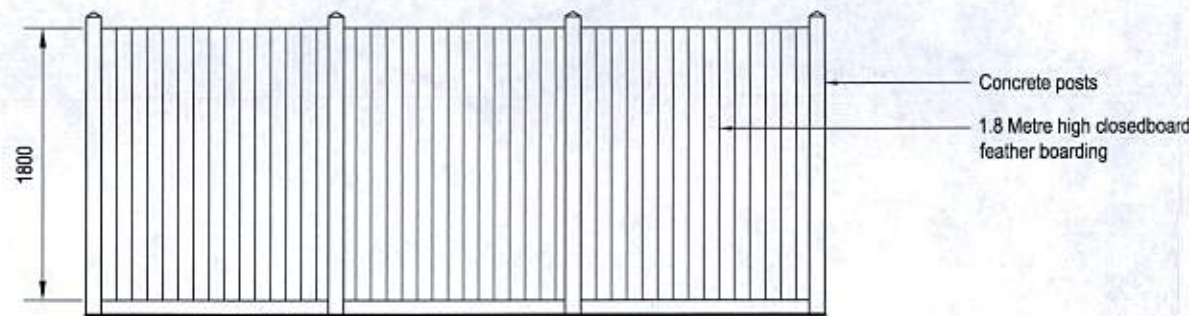

PROPOSED ELEVATION A.
Scale 1:50

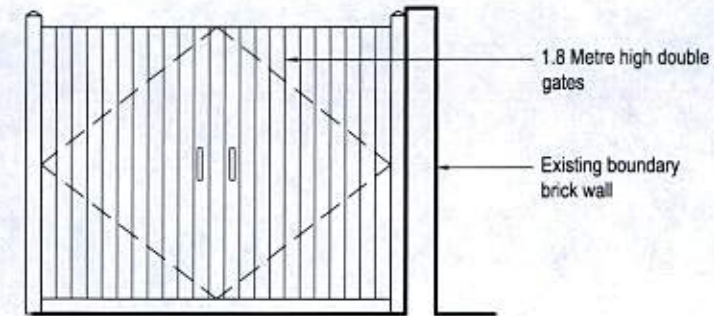

PROPOSED ELEVATION B.
Scale 1:50

REVISIONS

All dimensions and particulars are to be checked on site before work commences and any discrepancy to be reported to Hughes Jay & Panter Ltd.

hjp o o o

Grove House
84 Sutton Grove
Sutton, Surrey, SM1 4LP
Tel: 020 8661 2228
Fax: 020 8661 7551
mail@hjsurveyors.com
www.hjsurveyors.com

Hughes Jay & Panter Ltd
Chartered Surveyors & Property Consultants

Operating throughout the UK
from London & West Sussex

e-mail: mail@hjsurveyors.com website: www.hjsurveyors.com

Project
**Conversion
Store Twenty One
56 High Street Bognor**

Drawing
**Bin Storage Plan and
Elevations**

Job Number	Drawing Number : Revision
4547	013: -

Drawn	Computer Reference
WP	-
Date	Scale
April 2017	As Shown

Client
Reynolds