





Scale Bar 1:100@A3




Scale Bar 1:50@A3

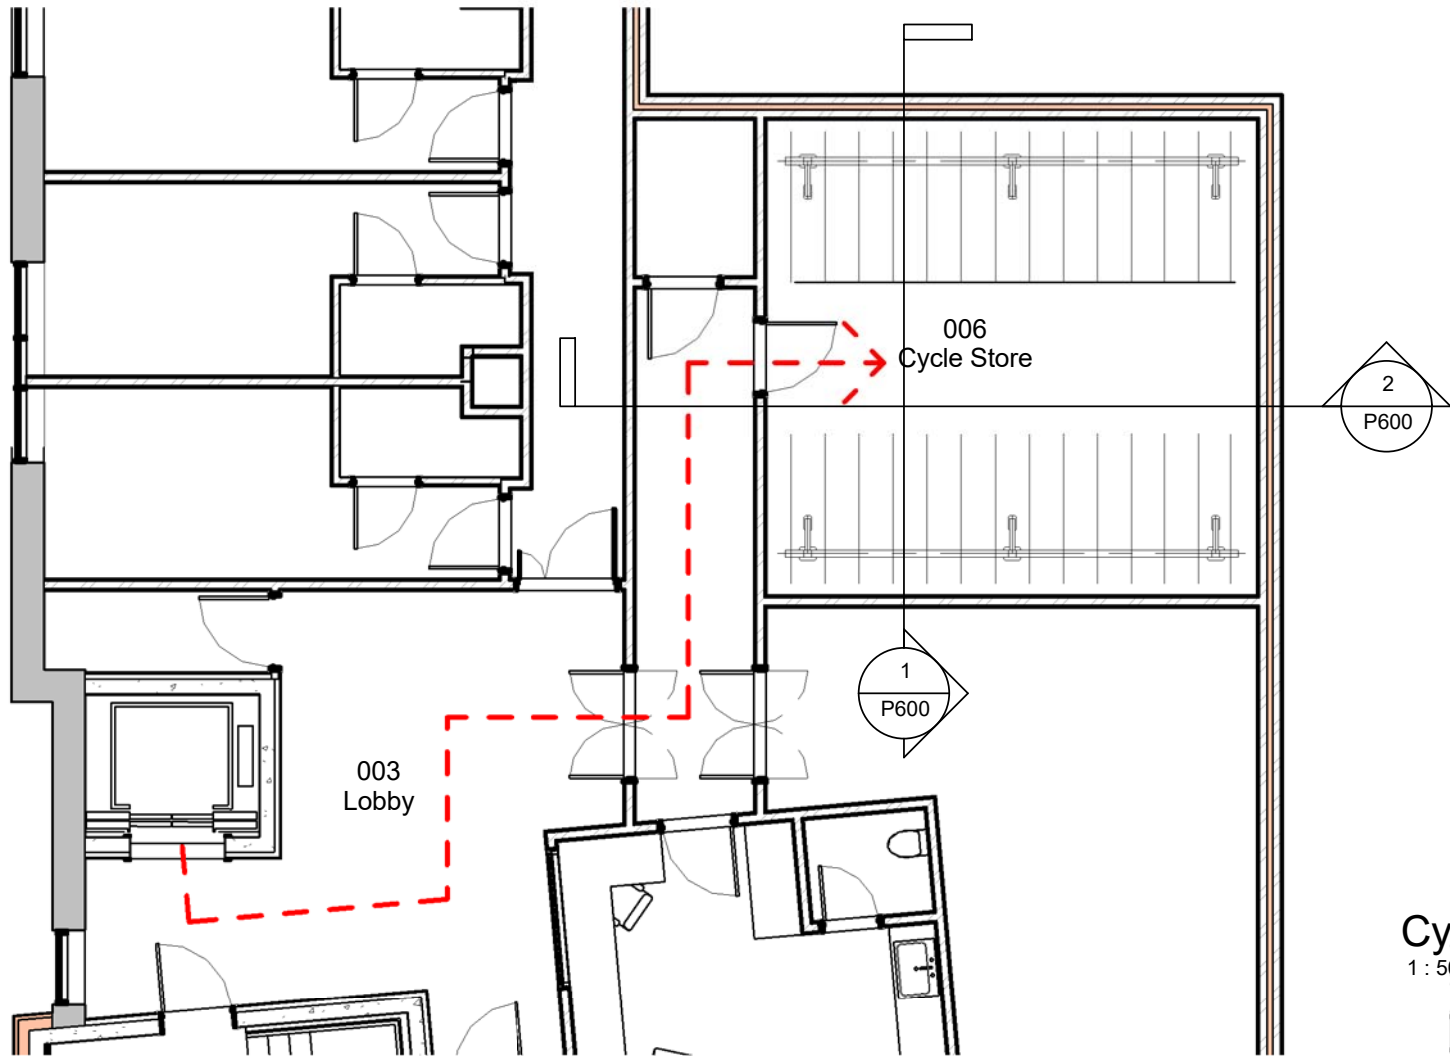

Cycle Store Plan
1 : 100

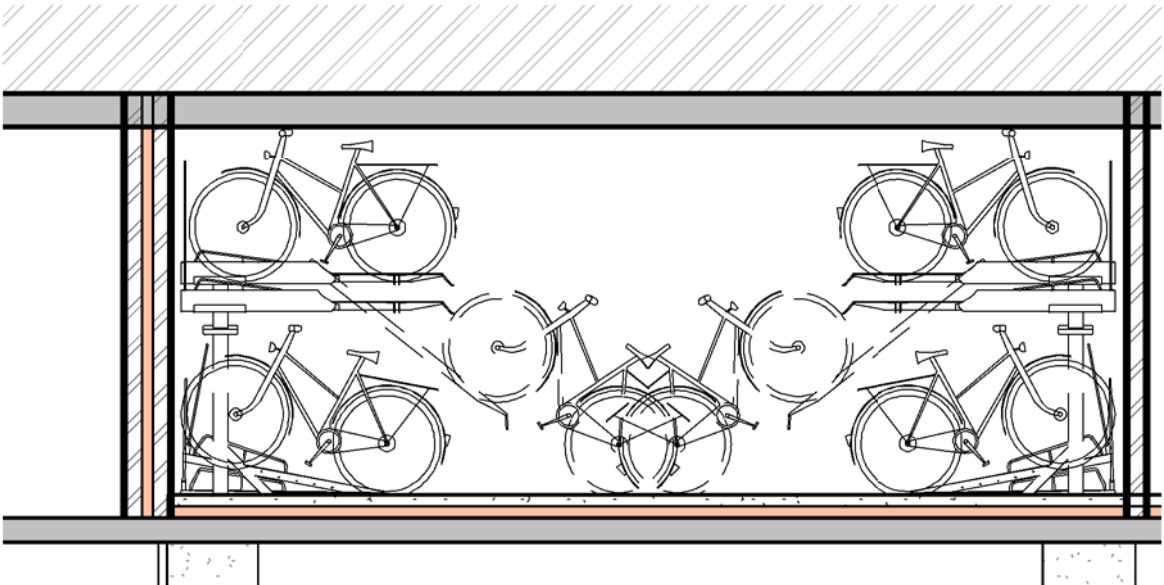

Cycle Store Section
1 : 50

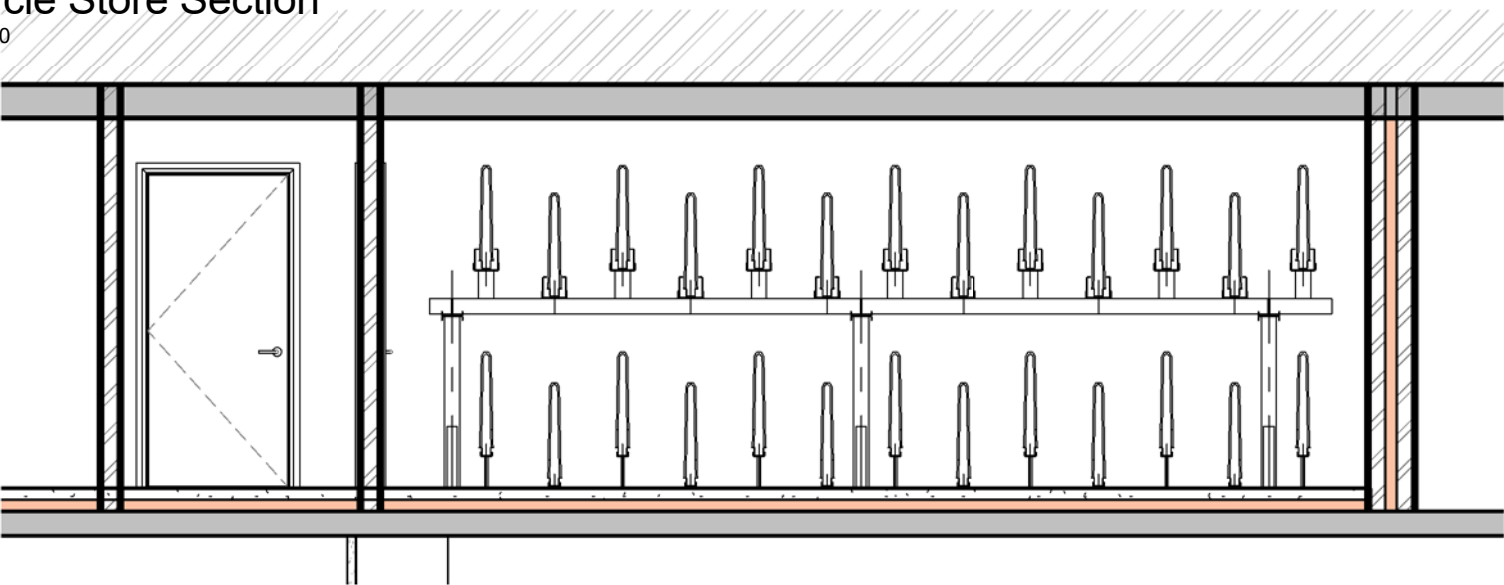

Cycle Store Section 2
1 : 50

REVISIONS				
Rev	Description	by	chk	date

Project name: Vahnea Student Residences, Bognor Regis	Project No: 16102	Drawing No: P600	Revision:	Status: PRELIMINARY	This drawing is the copyright of Cover Storey Architects LLP All dimensions must be verified on site prior to construction Do not scale this drawing except for planning application purposes
Drawing name: Cycle Storage Proposed	Scale @ A3: As indicated	Drawn By: JAH	Checked By: DJS	Date NOV 2017	

Cover Storey

Architects

Cover Storey Architects LLP
Tel. 02392 006266

18 St Georges Avenue, Havant
info@coverstoreyarchitects.co.uk

PO9 2RX
www.coverstorey.co.uk