



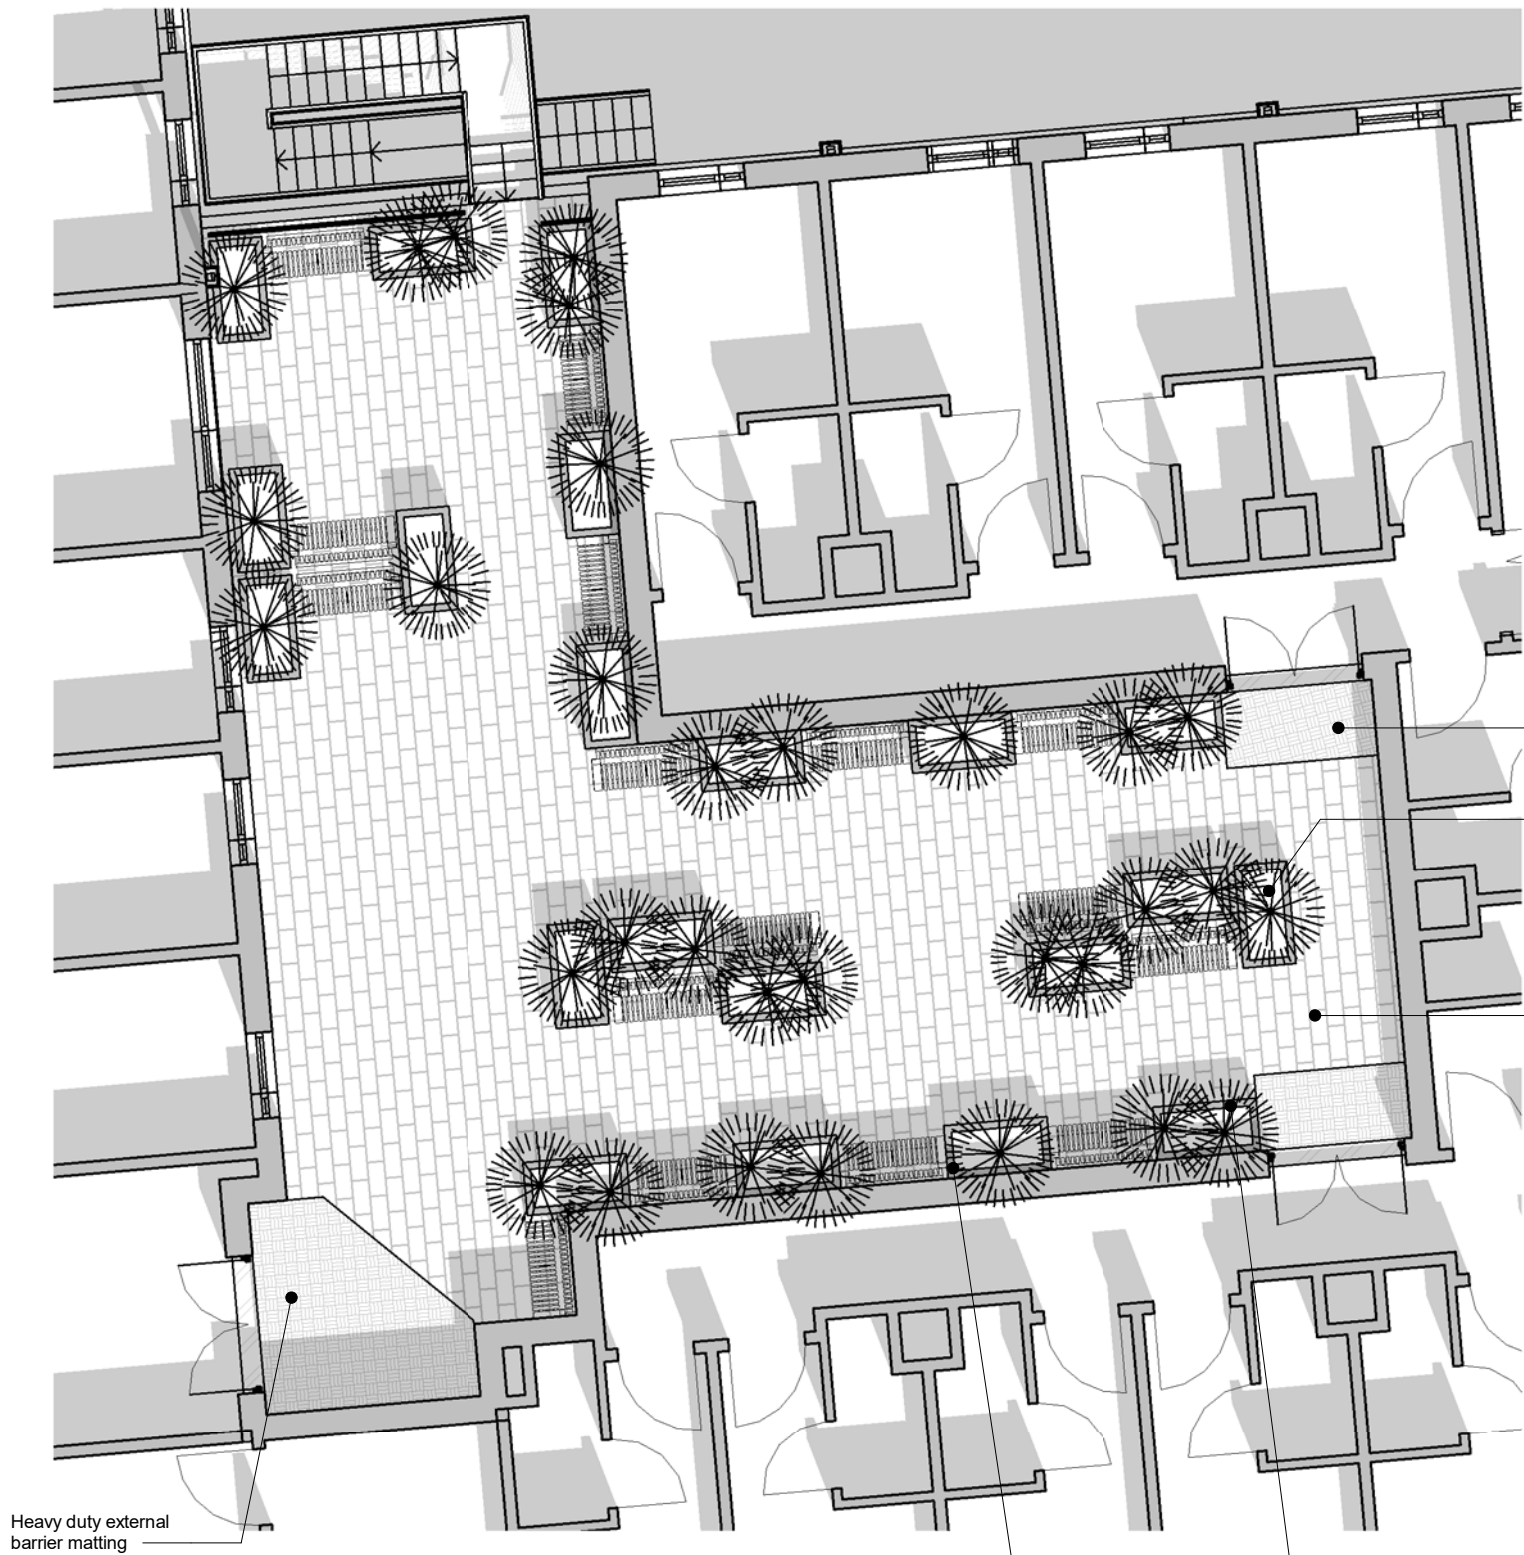

00-Courtyard Landscape Plan
1 : 100

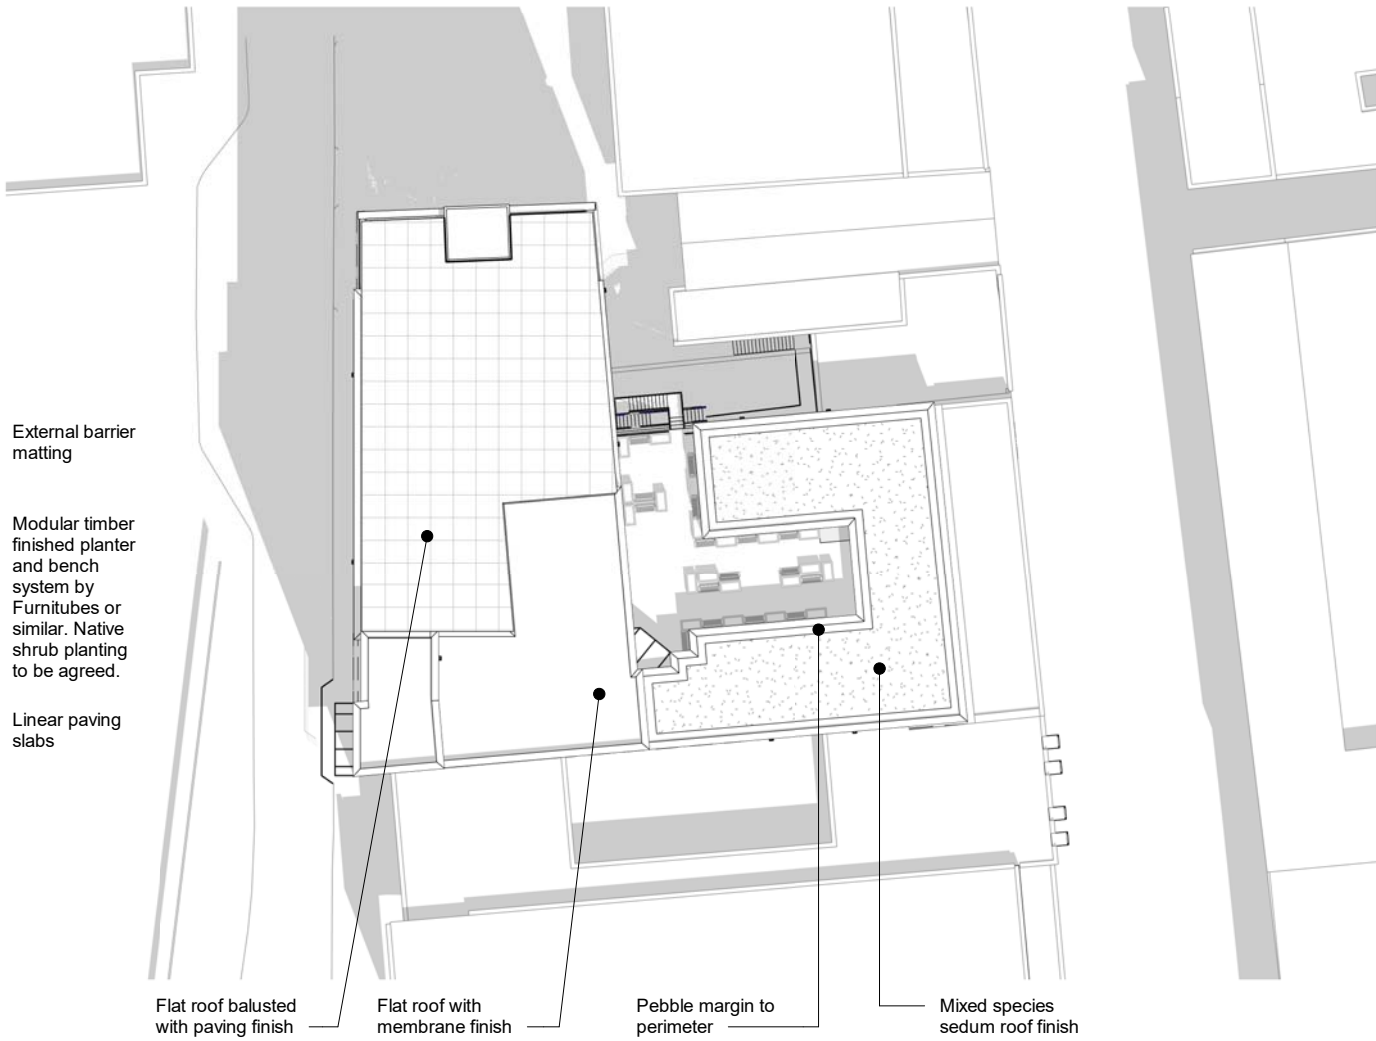

05-Roof Landscape Plan
1 : 500

REVISIONS				
Rev	Description	by	chk	date
P1	Secondary means of escape added	JAH	DJS	12.07.2018

Project name: Vahnea Student Residences, Bognor Regis	Project No: 16102	Drawing No: P620	Revision: P1	Status: PRELIMINARY	This drawing is the copyright of Cover Storey Architects LLP All dimensions must be verified on site prior to construction Do not scale this drawing except for planning application purposes
Drawing name: Landscape Proposed	Scale @ A3: As indicated	Drawn By: JAH	Checked By: DJS	Date NOV 2017	

Cover Storey

Architects

Cover Storey Architects LLP
Tel. 02392 006266

18 St Georges Avenue, Havant
info@coverstoreyarchitects.co.uk

PO9 2RX
www.coverstorey.co.uk