




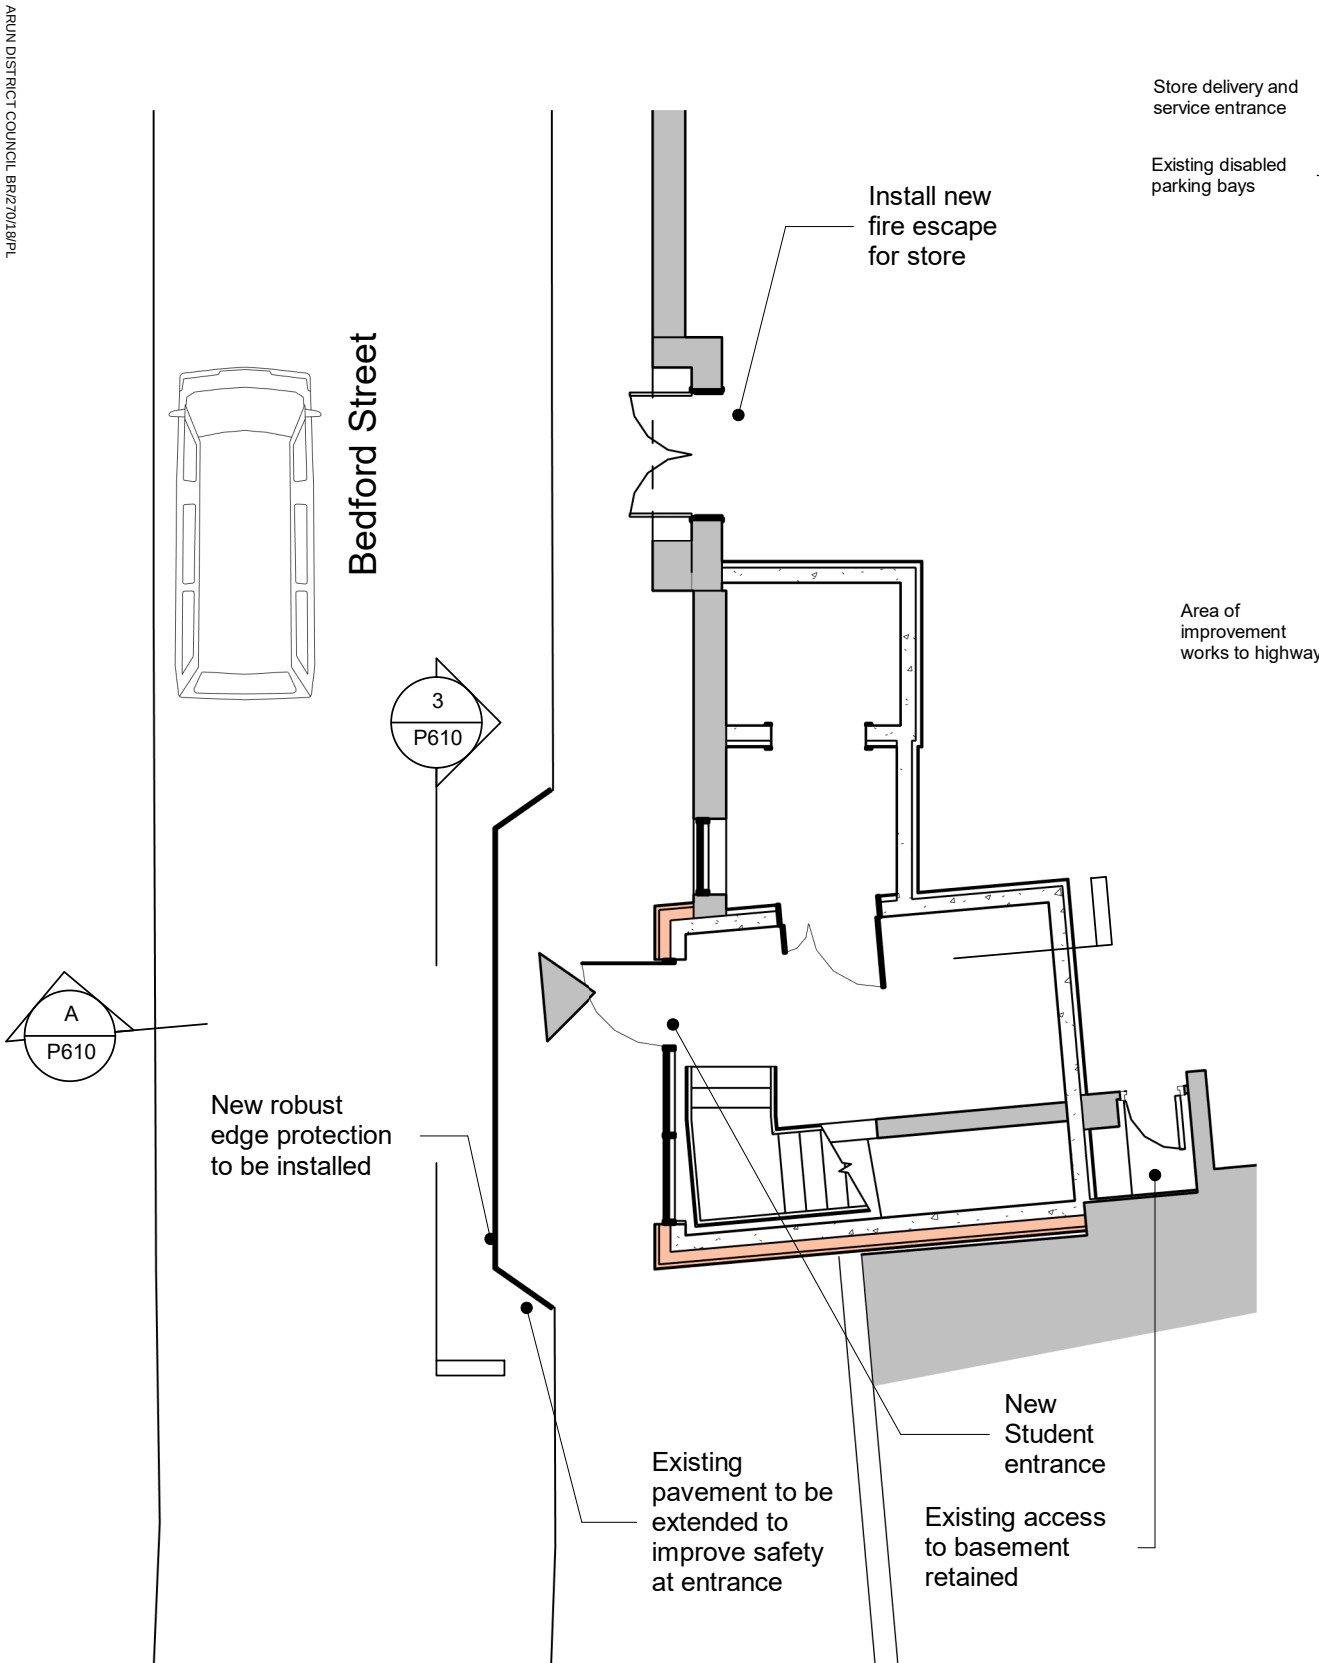

B2-Street Level Improvements
1 : 100

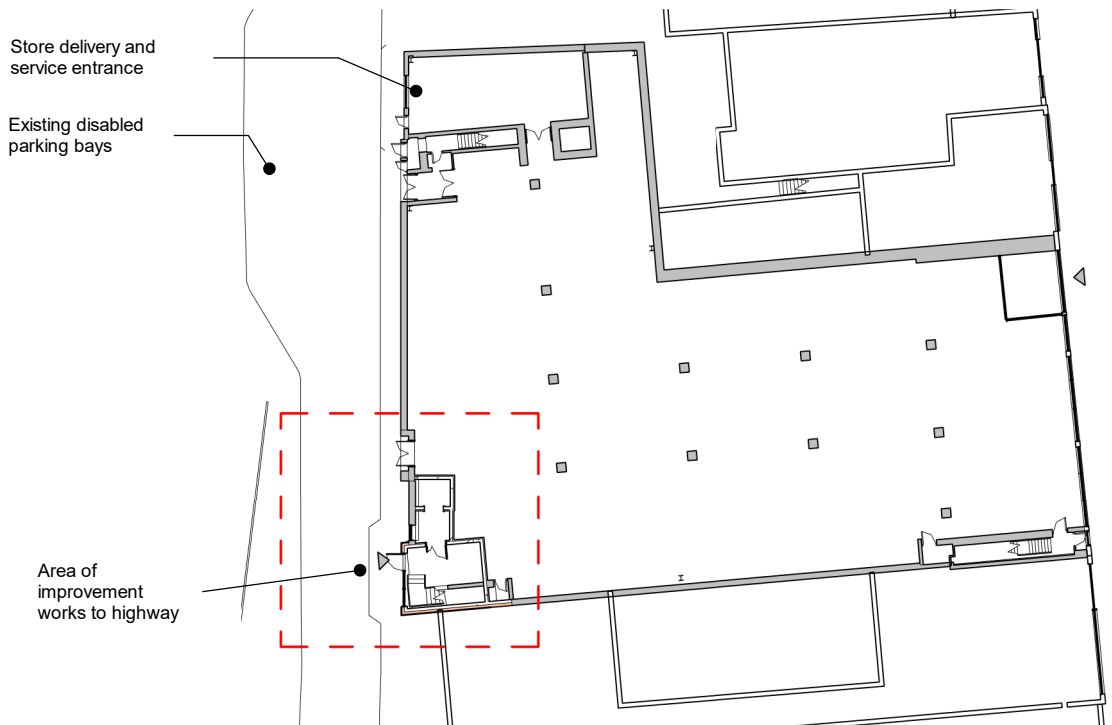


B2-Street Level Key
1 : 500

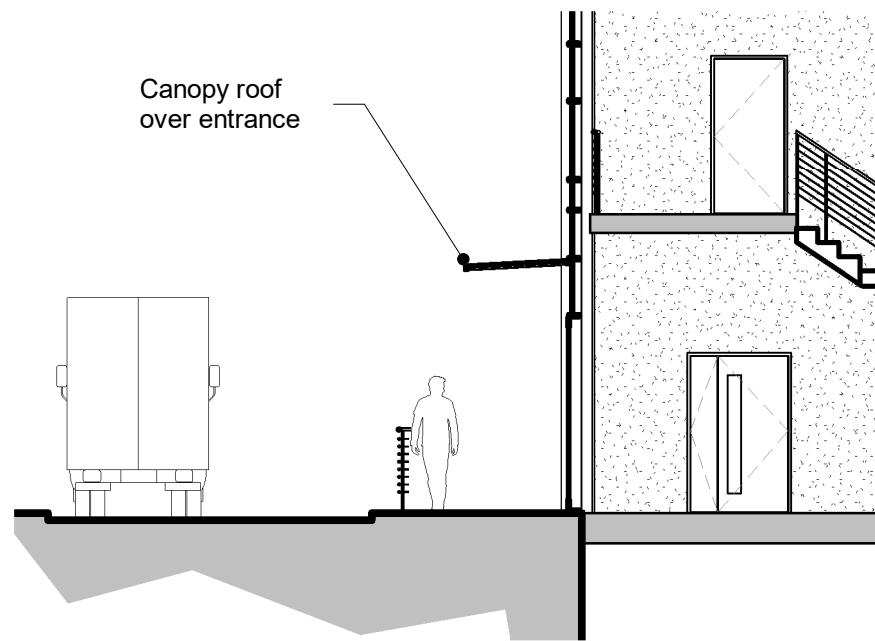

Section - Street Level Improvements
1 : 100

0m 0.5m 1.25m 2.5m 5m
Scale Bar 1:100@A3

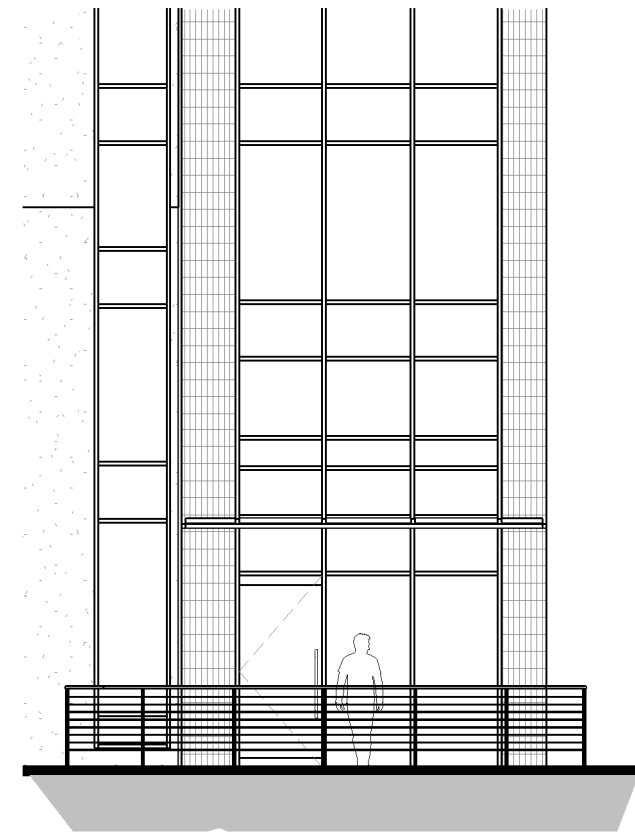

Elevation - Edge Protection
1 : 100

REVISIONS				
Rev	Description	by	chk	date
P1	Revised entrance canopy	JAH	DJS	05.04.2018
P2	Entrance revised, secondary means of escape added	JAH	DJS	12.07.2018
P3	Elevation of edge protection added	JAH	DJS	01.11.2018

Project name: Vahnea Student Residences, Bognor Regis	Project No: 16102	Drawing No: P610	Revision: P3	Status: PRELIMINARY	This drawing is the copyright of Cover Storey Architects LLP All dimensions must be verified on site prior to construction Do not scale this drawing except for planning application purposes
Drawing name: Street Improvements Proposed	Scale @ A3: As indicated	Drawn By: JAH	Checked By: DJS	Date NOV 2017	

Cover Storey

Architects

Cover Storey Architects LLP
Tel. 02392 006266

18 St Georges Avenue, Havant
info@coverstoreyarchitects.co.uk

PO9 2RX
www.coverstorey.co.uk