



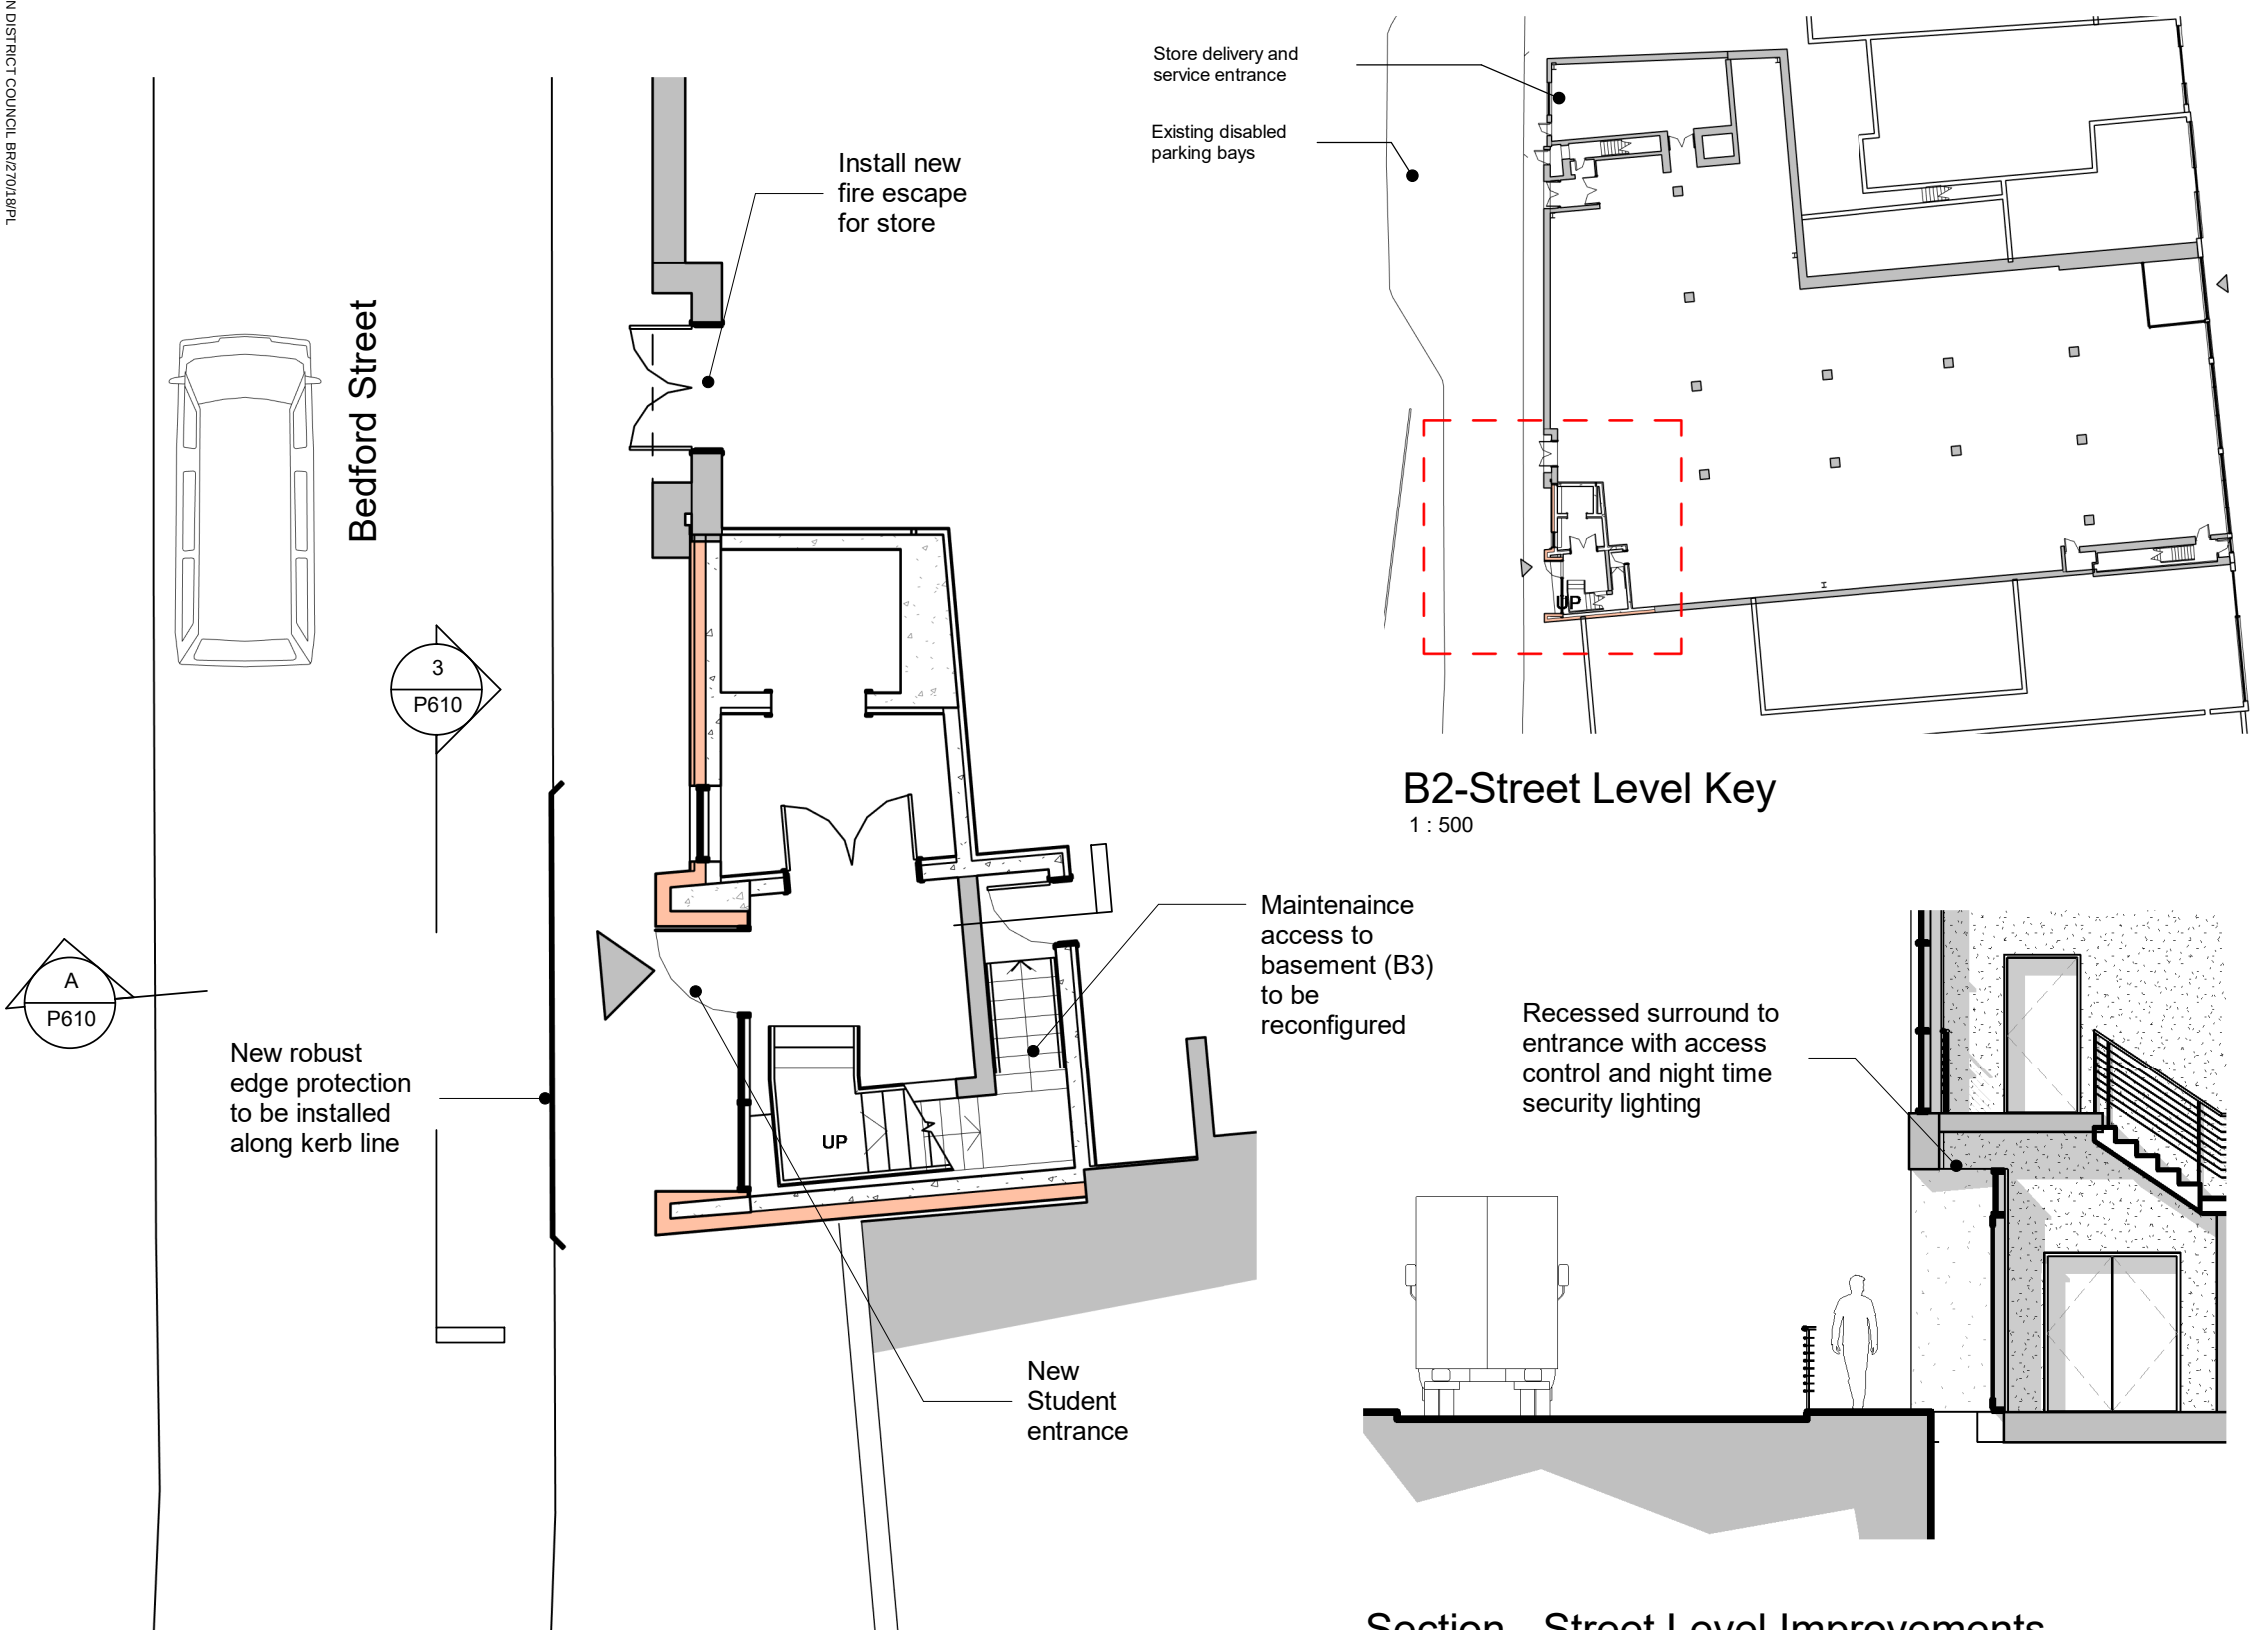


B2-Street Level Improvements  
1 : 100

B2-Street Level Key  
1 : 500

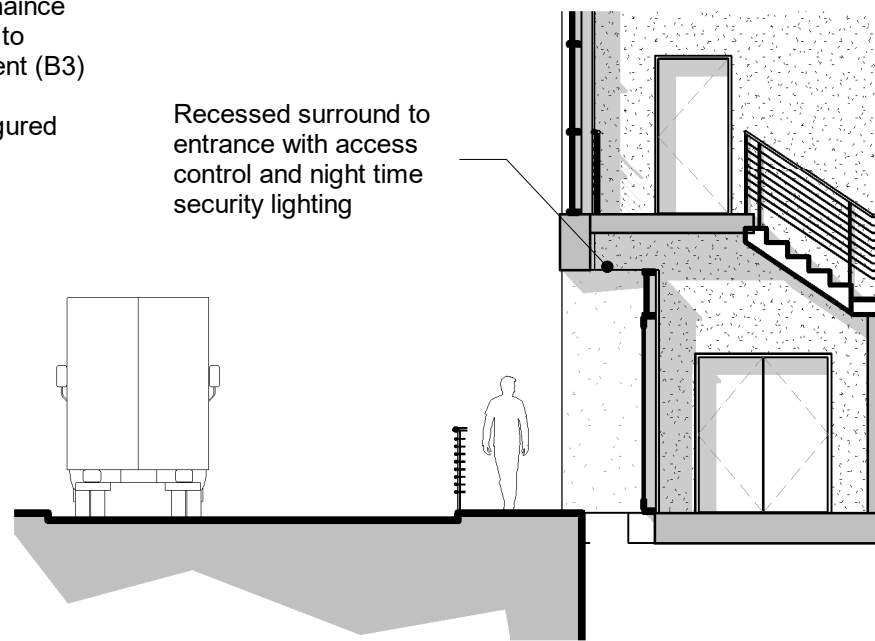

Section - Street Level Improvements  
1 : 100

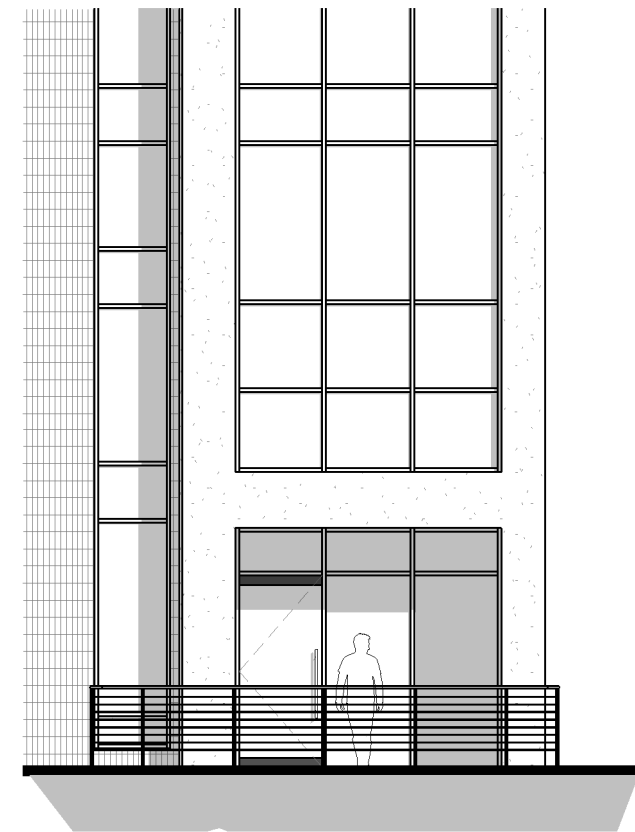

Elevation - Edge Protection  
1 : 100

| REVISIONS |                                                       |     |     |            |
|-----------|-------------------------------------------------------|-----|-----|------------|
| Rev       | Description                                           | by  | chk | date       |
| P1        | Revised entrance canopy                               | JAH | DJS | 05.04.2018 |
| P2        | Entrance revised, secondary means of escape added     | JAH | DJS | 12.07.2018 |
| P3        | Elevation of edge protection added                    | JAH | DJS | 01.11.2018 |
| P4        | Entrance, staircase and guarding arrangement revised. | JAH | DJS | 06.03.2019 |

|                                                          |                             |                     |                    |                     |   |
|----------------------------------------------------------|-----------------------------|---------------------|--------------------|---------------------|---|
| Project name:<br>Vahnea Student Residences, Bognor Regis | Project No:<br>16102        | Drawing No:<br>P610 | Revision:<br>P4    | Status:<br>PLANNING | This drawing is the copyright of Cover Storey Architects LLP<br>All dimensions must be verified on site prior to construction<br>Do not scale this drawing except for planning application purposes |
| Drawing name:<br>Street Improvements Proposed            | Scale @ A3:<br>As indicated | Drawn By:<br>JAH    | Checked By:<br>DJS | Date<br>NOV 2017    |   |

# Cover Storey

## Architects

Cover Storey Architects LLP  
Tel. 02392 006266

18 St Georges Avenue, Havant  
info@coverstoreyarchitects.co.uk

PO9 2RX  
www.coverstorey.co.uk