
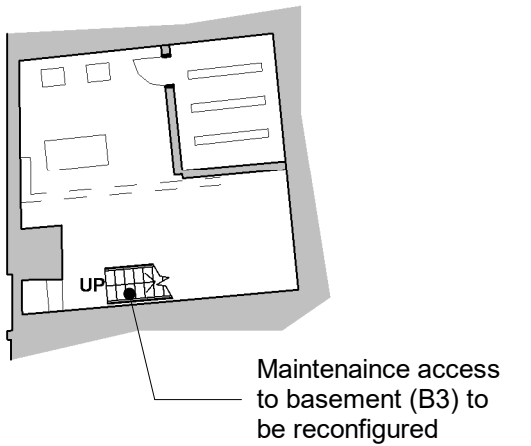


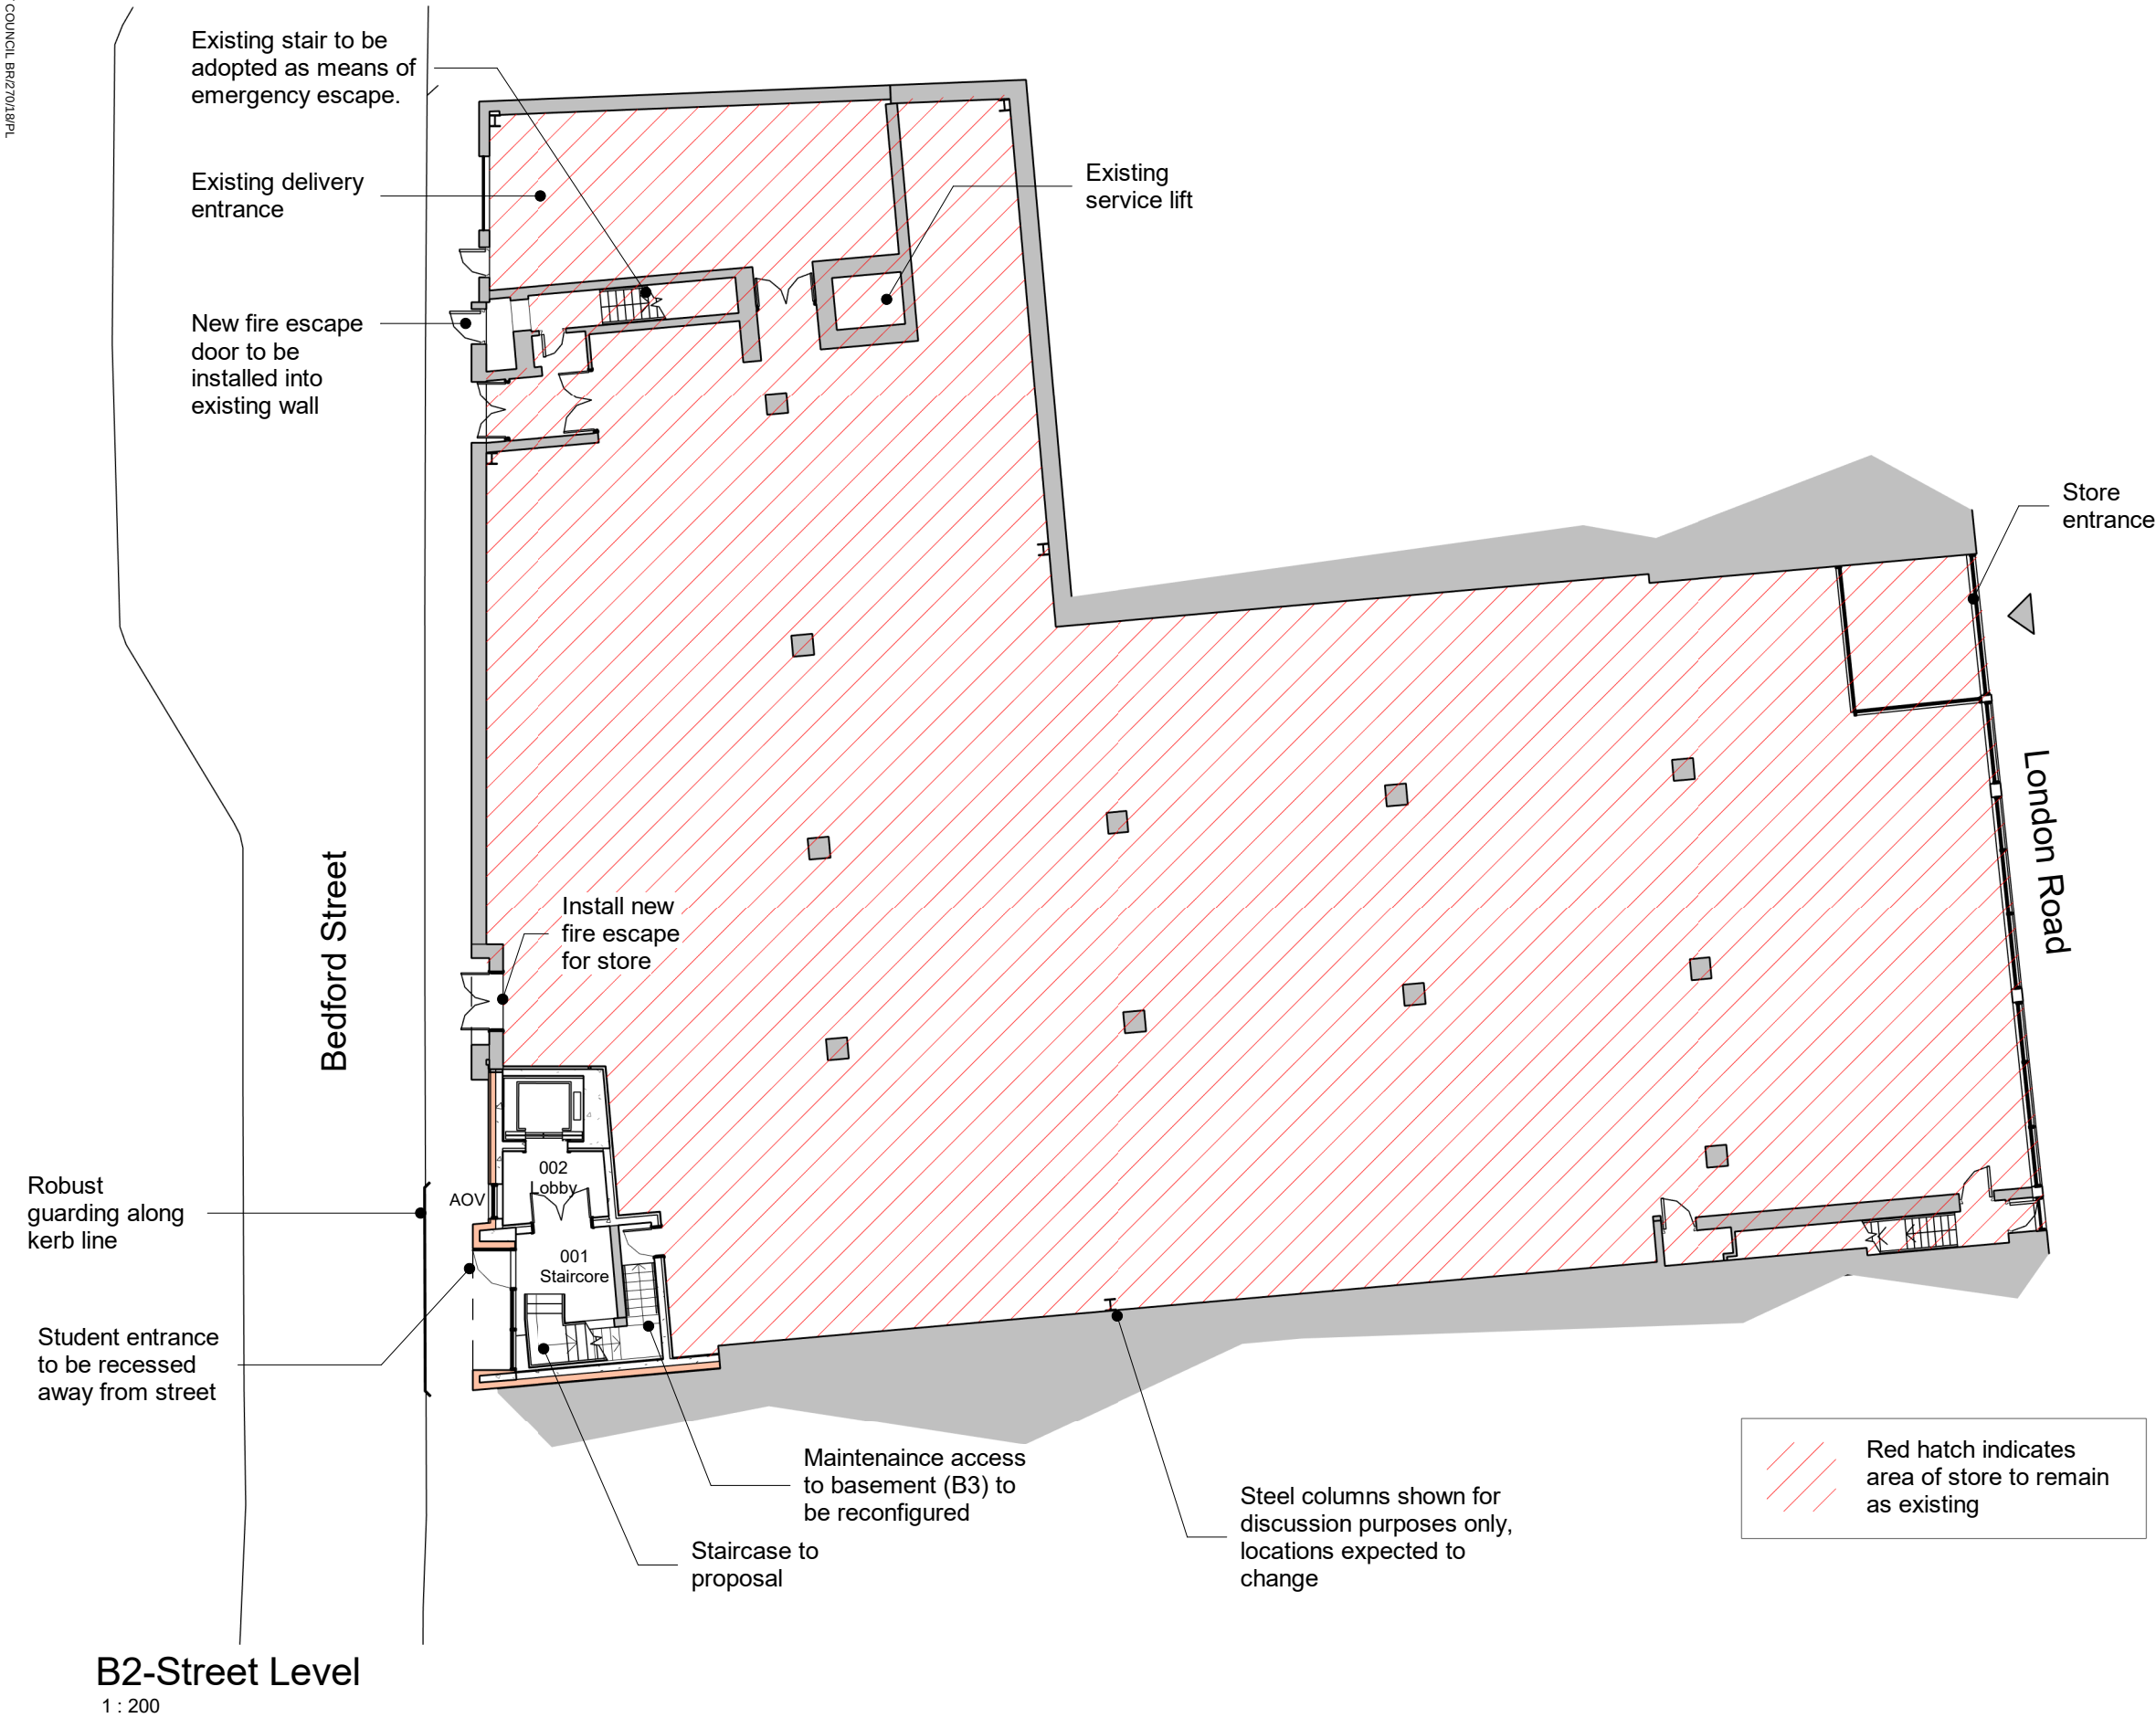

B3-Store Basement
1 : 200

REVISIONS				
Rev	Description	by	chk	date
P1	Entrance and staircase revised	JAH	DJS	15.08.2017
P2	Minor revisions and additional notes	JAH	DJS	31.08.2017
P3	Redesign to single storey block	JAH	DJS	25.11.2017
P4	Entrance revised, secondary means of escape added	JAH	DJS	12.07.2018
P5	Entrance, staircase and guarding arrangement revised.	JAH	DJS	06.03.2019

Project name: Vahnea Student Residences, Bognor Regis	Project No: 16102	Drawing No: P201	Revision: P5	Status: PLANNING	This drawing is the copyright of Cover Storey Architects LLP All dimensions must be verified on site prior to construction Do not scale this drawing except for planning application purposes
Drawing name: Street Level Plan As Proposed	Scale @ A3: 1 : 200	Drawn By: JAH	Checked By: DJS	Date NOV 2017	