



- NOTES:**
- 1. Do not scale this drawing except for Planning purposes.
 - 2. Use figured dimensions only,
 - 3. All dimensions must be checked on site by the contractor prior to commencement of work.
 - 4. All construction details are indicative and are to be checked and confirmed on site and any divergence's are to be agreed with the Contract Administrator.
 - 5. This drawing is the copyright of ACB Architectural Services

Ordnance Survey, (c) Crown Copyright 2020.
All rights reserved. Licence number 100022432

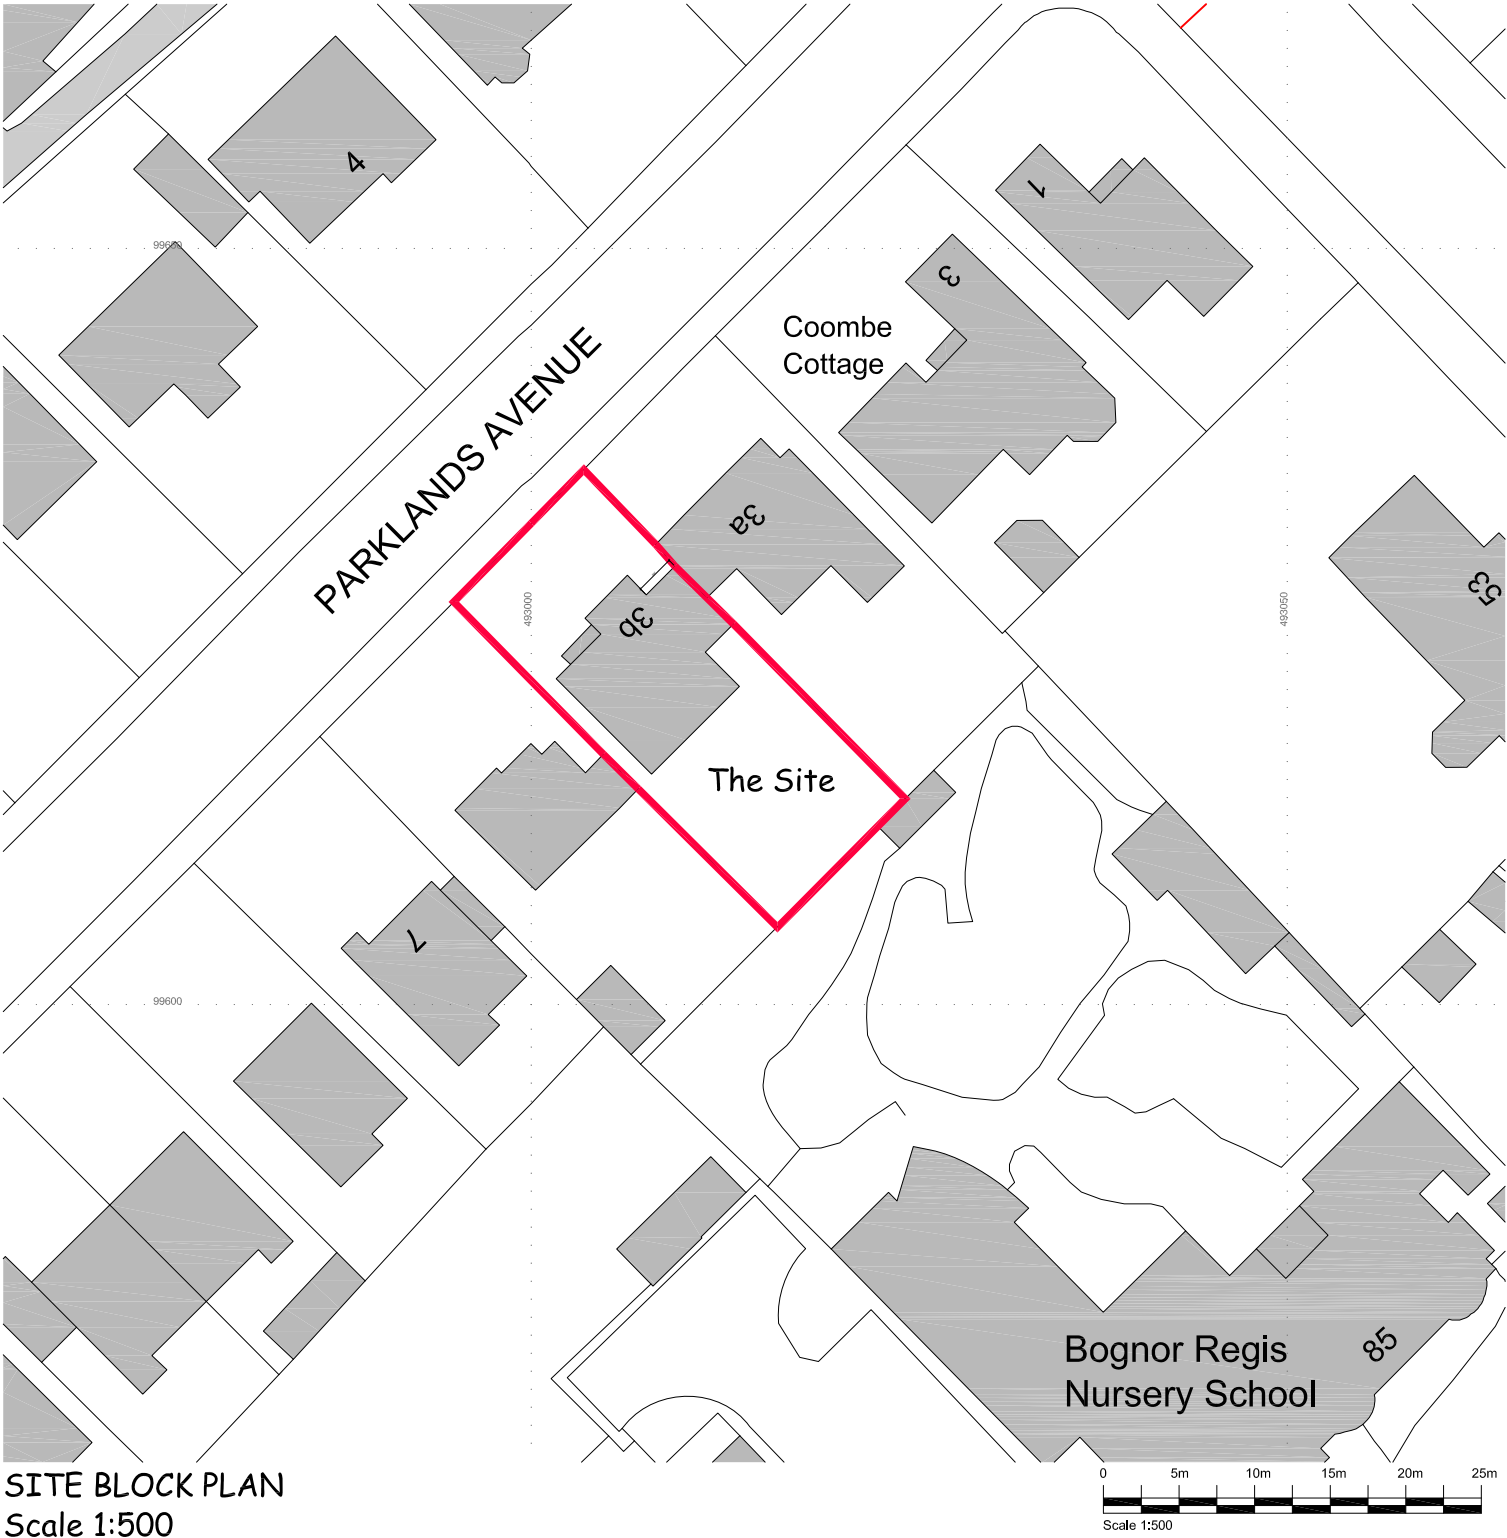

PROPOSED GARAGE CONVERSION AND EXTENSION

ROSLYN, 3b Parklands Avenue, Bognor Regis PO21 2BA

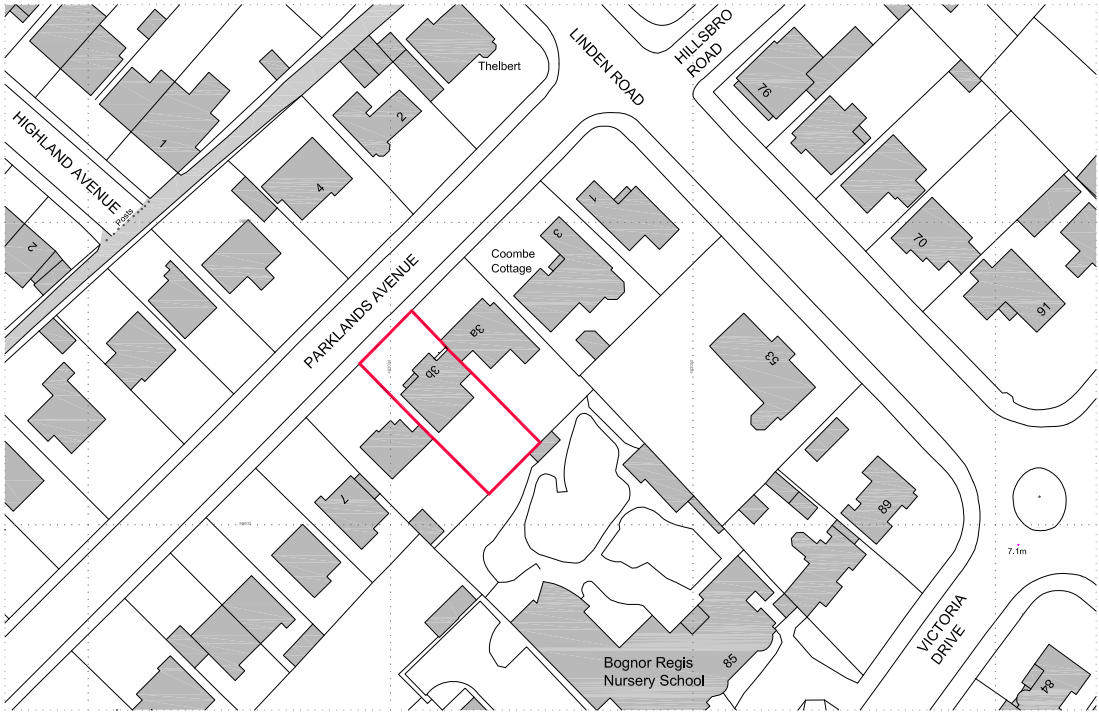



ACB ARCHITECTURAL SERVICES

23 ELCOMBE CLOSE BRACKLESHAM BAY
CHICHESTER WEST SUSSEX PO20 8QZ
07870487367 andy.bell@virgin.net

SITE LOCATION PLANS				 NORTH
Scale	1:1250 - 1:500	@A3	drawn by	
Date	Oct 2020		checked	
Drawing Number				
0116 - 001				