
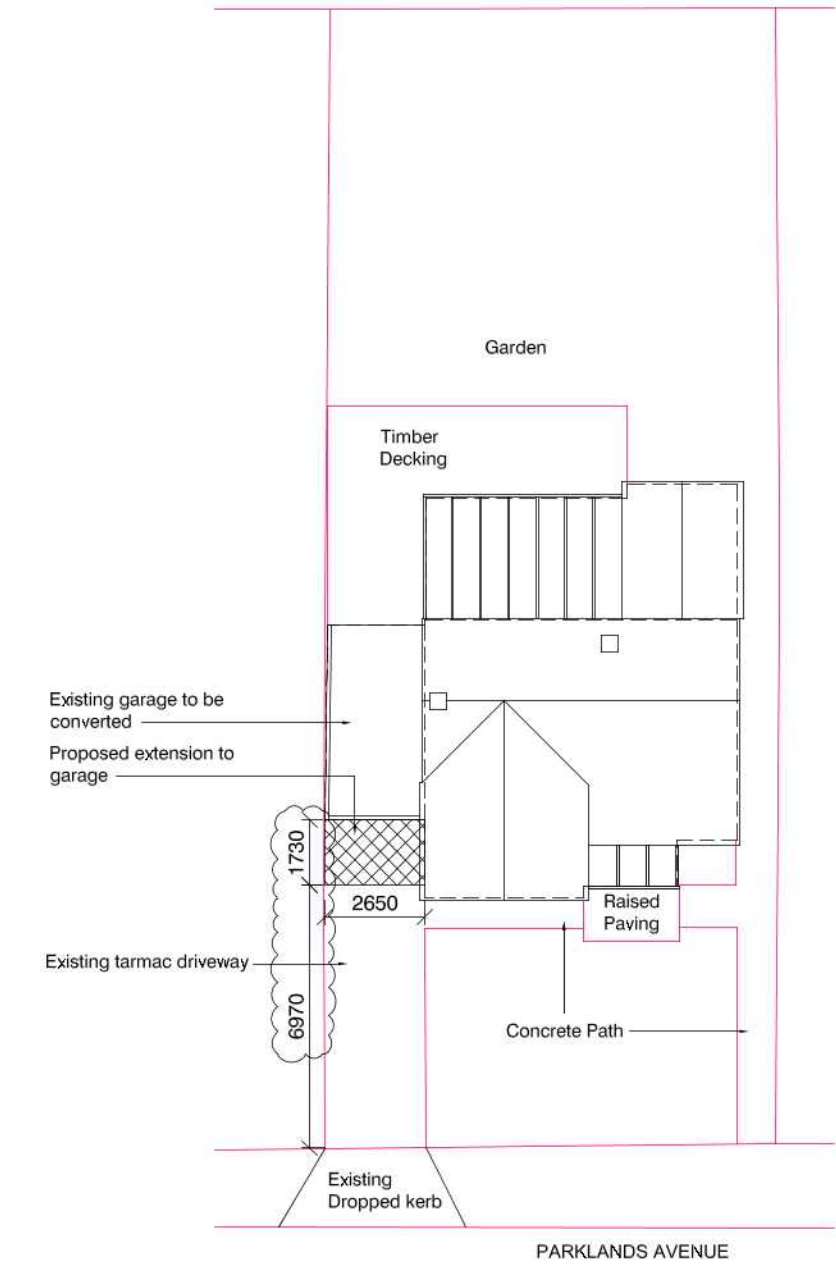


- NOTES:**
- 1. Do not scale this drawing except for Planning purposes.
 - 2. Use figured dimensions only,
 - 3. All dimensions must be checked on site by the contractor prior to commencement of work.
 - 4. All construction details are indicative and are to be checked and confirmed on site and any divergence's are to be agreed with the Contract Administrator.
 - 5. This drawing is the copyright of ACB Architectural Services

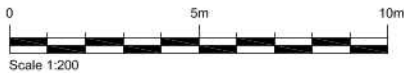

SITE BLOCK PLAN
Scale 1:200

PROPOSED GARAGE CONVERSION AND EXTENSION
ROSLYN, 3bParklands Avenue, Bognor Regis PO21 2BA

A 17/11/2020 DIMENSIONS ADDED & REVISED



ACB ARCHITECTURAL SERVICES

23 ELCOMBE CLOSE BRACKLESHAM BAY
CHICHESTER WEST SUSSEX PO20 8QZ
☎07870487367✉andy.bell@virgin.net

SITE BLOCK PLAN				 NORTH
Scale	1:200	@A3	drawn by	
Date	Oct 2020	checked	ACB	
Drawing Number				
0116 - 002				A