
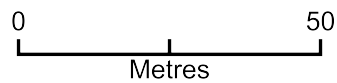


Parklands

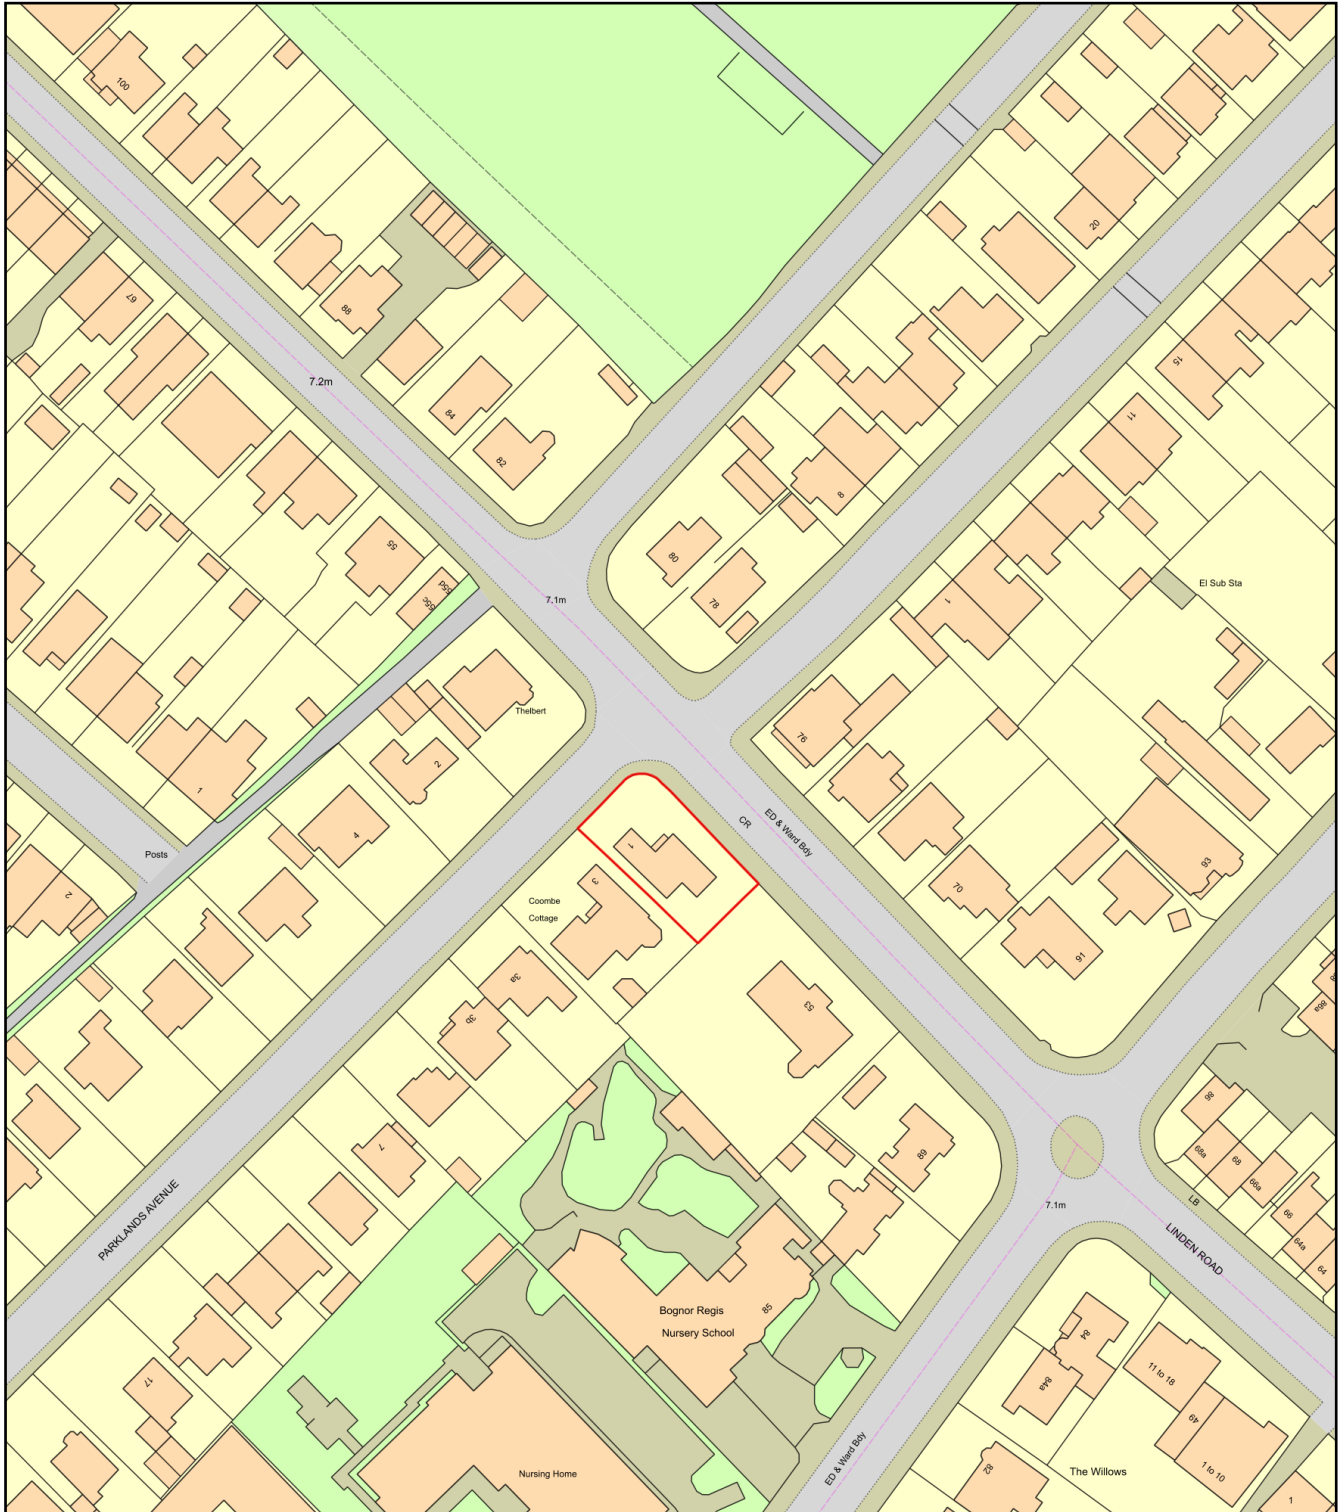

Plan Produced for: Nadeem
 Date Produced: 13 Dec 2021
 Plan Reference Number: TQRQM21347101235401
 Scale: 1:1250 @ A4