


Bognor Regis Yacht Club

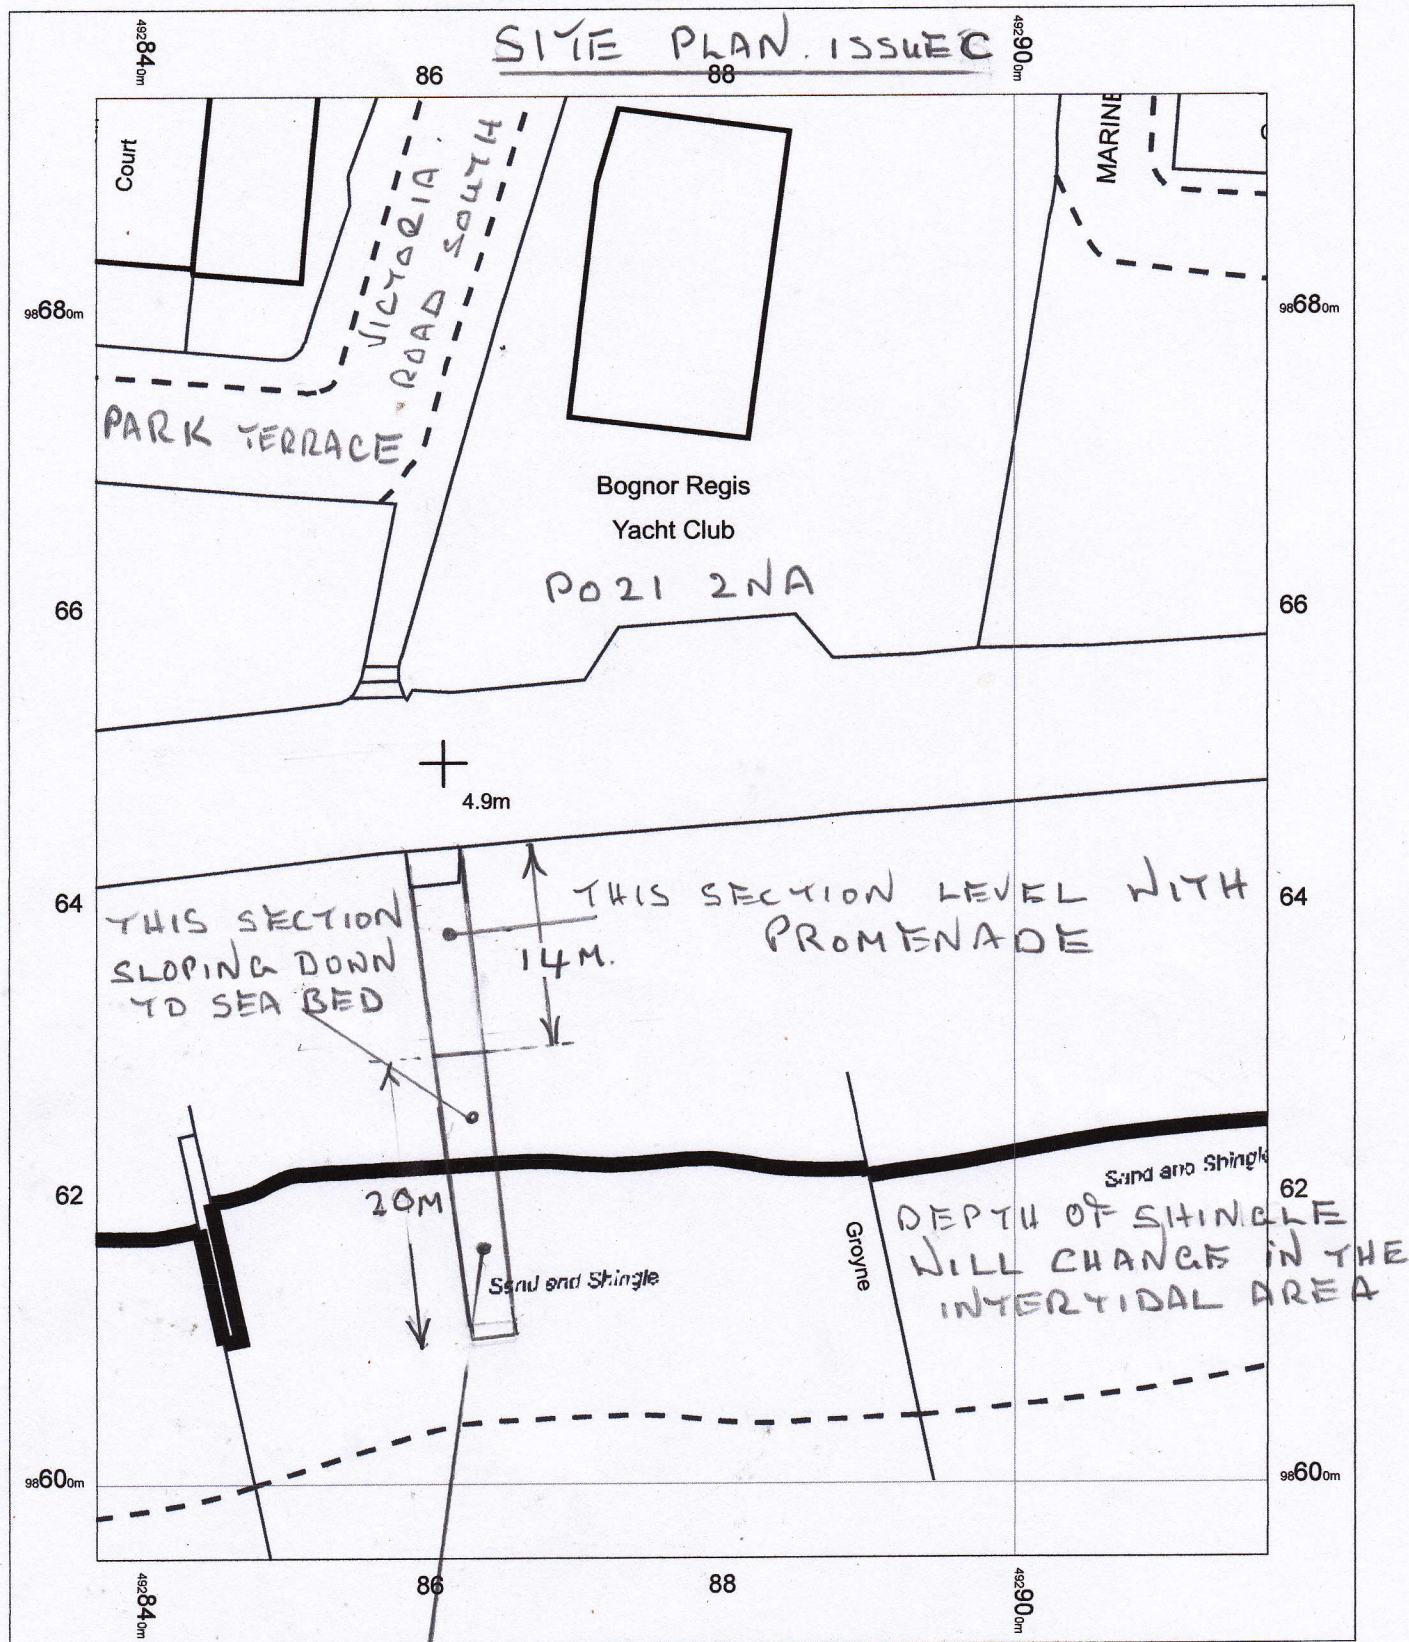

PROPOSED REPLACEMENT RAMP (34M)

(* NOTE FIRST ISSUE WAS 35M)

ISSUE C
LENGTH NOW
1M SHORTER
1034M*

OS MasterMap 1250/2500/10000 scale
16 October 2013, ID: BLJT-00265670
www.planningapplicationmaps.co.uk

1:500 scale print at A4, Centre: 492877 E, 98645 N

©Crown Copyright Ordnance Survey. Licence no.
100019980



MAT'L USED
GREEN HEADY
TIMBER

