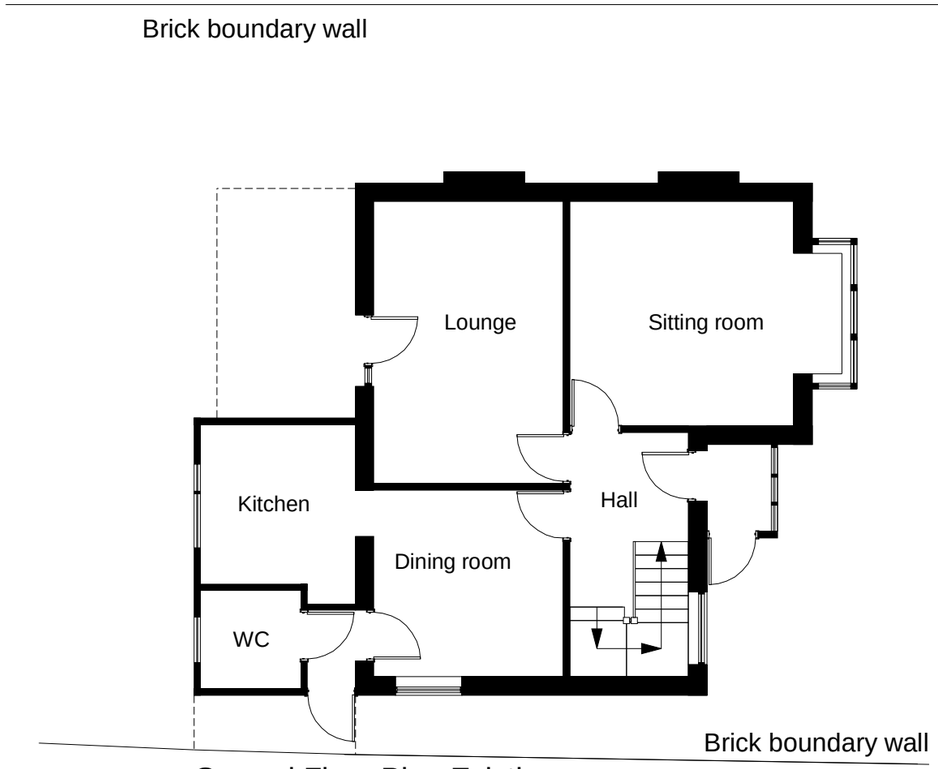

Ground Floor Plan Existing
Scale 1:100

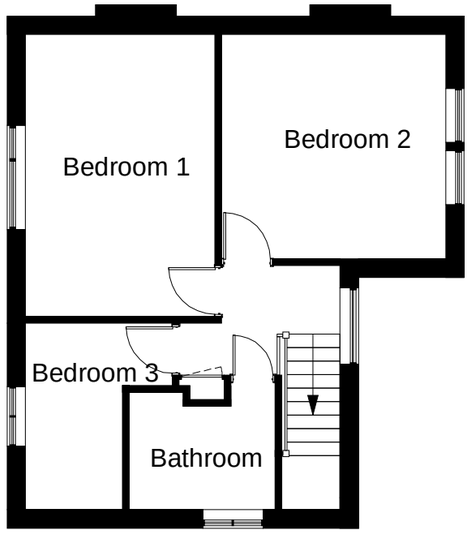

First Floor Plan Existing
Scale 1:100

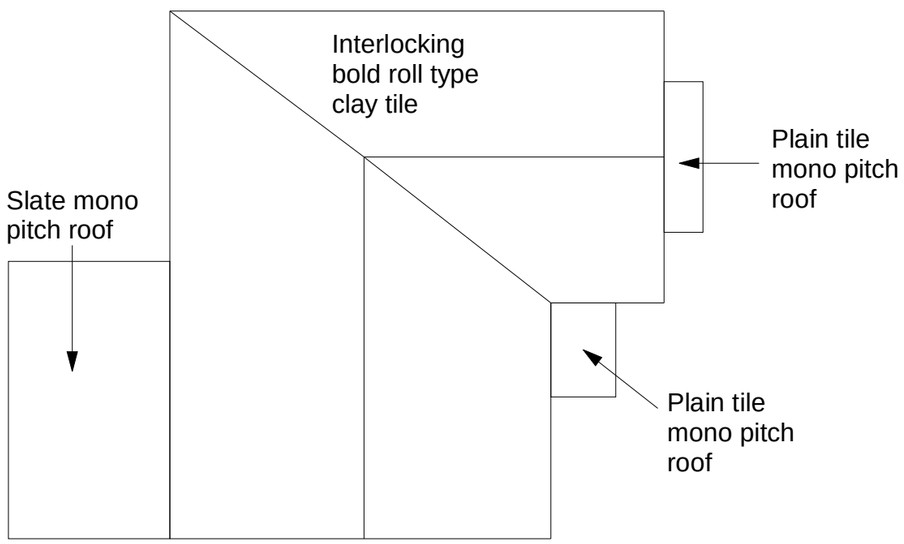

Roof Plan Existing
Scale 1:100
(Chimneys not shown)

All dims and details to be checked on site prior to any commencement of work. This plan is not a full specification or schedule of work and has been produced soley for the purpose of obtaining the necessary local authority consents/approvals
For Party Wall etc. Act 1996 see Government booklet or website.

Status:
- Preliminary ☐ Tender ☐
- Planning ☒ Construction ☐
- Building Regulations ☐ As Built ☐

Client:
Mr D Harvey
22 Gordon Avenue
Bognor Regis
West Sussex
PO22 9LT

Revision: A
Scale: 1:50 & 100 @A3
Date: Oct 16
Dwg No: DH002

Project: Rear extension
Content: Existing floor and roof plans