

Front Elevation Proposed (West)
Scale 1:100

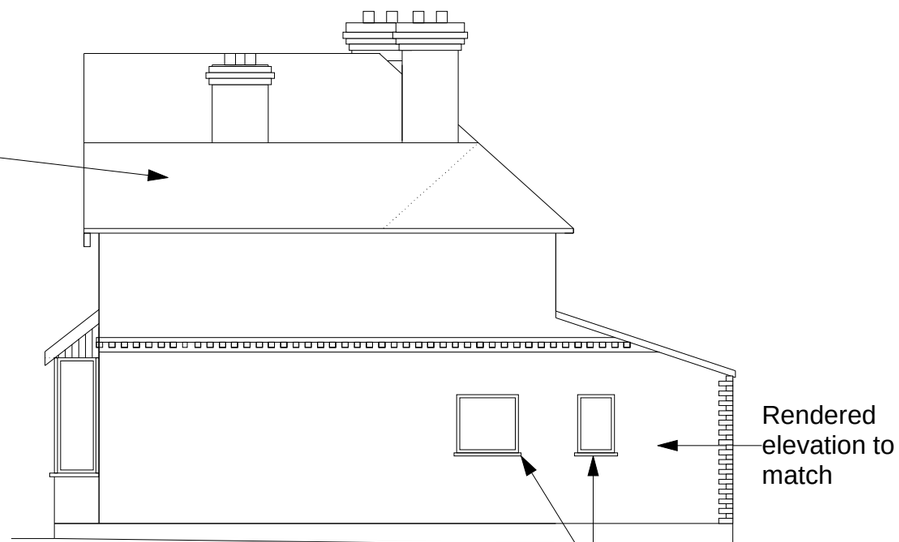

Side Elevation Proposed (South)
Scale 1:100

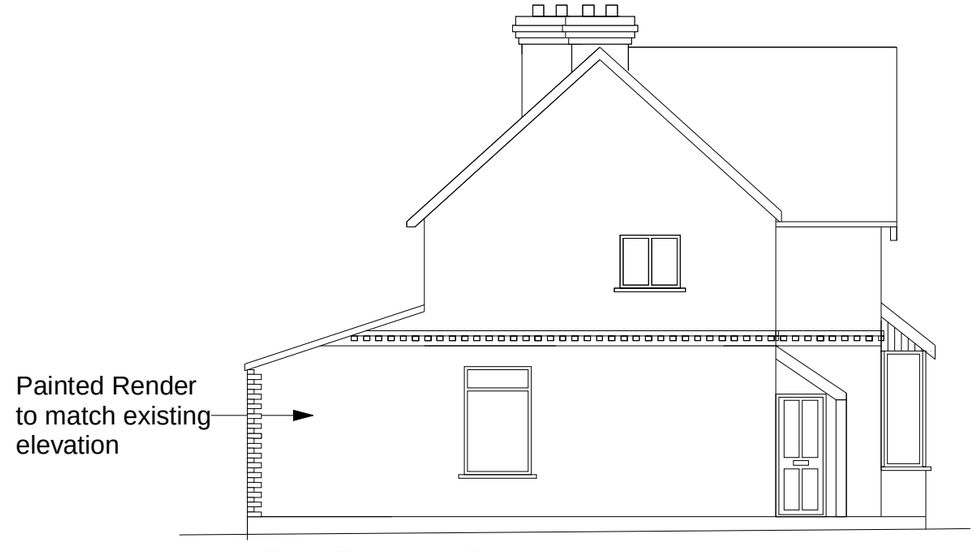

Side Elevation Proposed (North)
Scale 1:100



Rear Elevation Proposed (East)
Scale 1:100

All dims and details to be checked on site prior to any commencement of work. This plan is not a full specification or schedule of work and has been produced soley for the purpose of obtaining the necessary local authority consents/approvals For Party Wall etc. Act 1996 see Government booklet or website.	Status: Preliminary ☐ Tender ☐ Planning ☒ Construction ☐ Building Regulations ☐ As Built ☐	Client: Mr D Harvey 22 Gordon Avenue Bognor Regis West Sussex PO22 9LT	Revision: B Scale: 1:50 & 100 @A3 Date: Oct 16 Dwg No: DH003	Project: Rear extension Content: Proposed elevations