


Ground Floor Plan Proposed
Scale 1:100

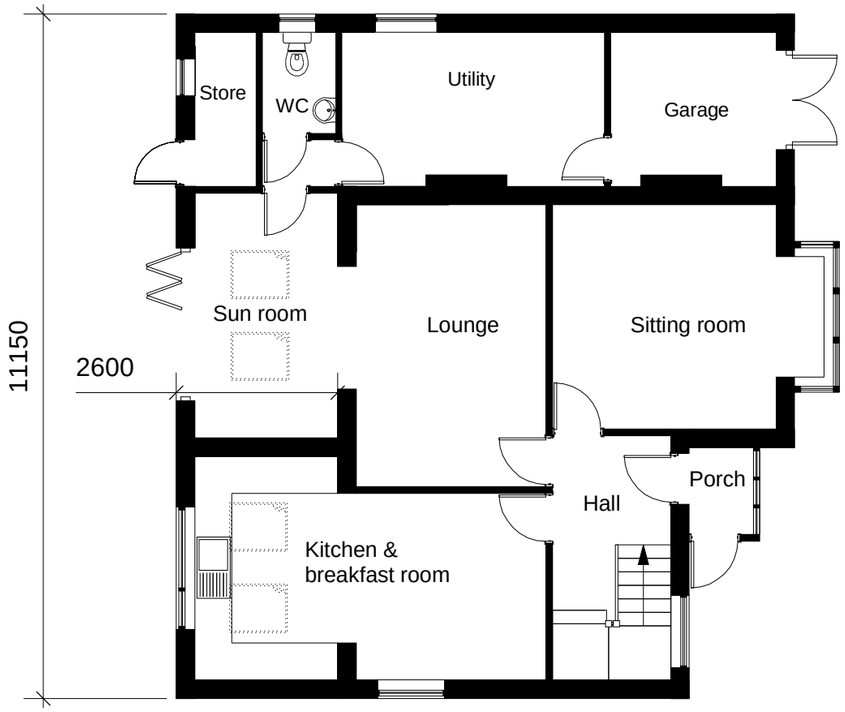


First Floor Plan Proposed
Scale 1:100




Roof Plan Proposed
Scale 1:100
(Chimneys not shown)

All dims and details to be checked on site prior to any commencement of work. This plan is not a full specification or schedule of work and has been produced soley for the purpose of obtaining the necessary local authority consents/approvals
For Party Wall etc. Act 1996 see Government booklet or website.

Status:
Preliminary ☐ Tender ☐
Planning ☒ Construction ☐
Building Regulations ☐ As Built ☐

Client:
Mr D Harvey
22 Gordon Avenue
Bognor Regis
West Sussex
PO22 9LT

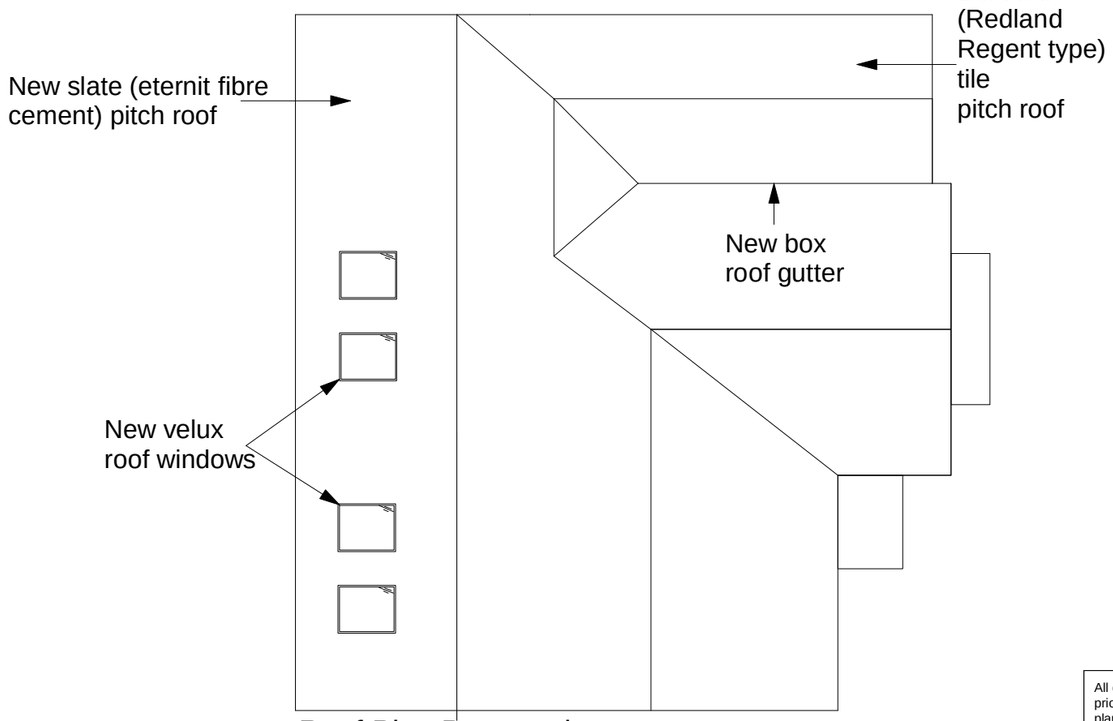Revision: B
Scale: 1:50 & 100 @A3
Date: Oct 16
Dwg No: DH004

Project: Rear extension

Content:
Proposed floor and roof plans