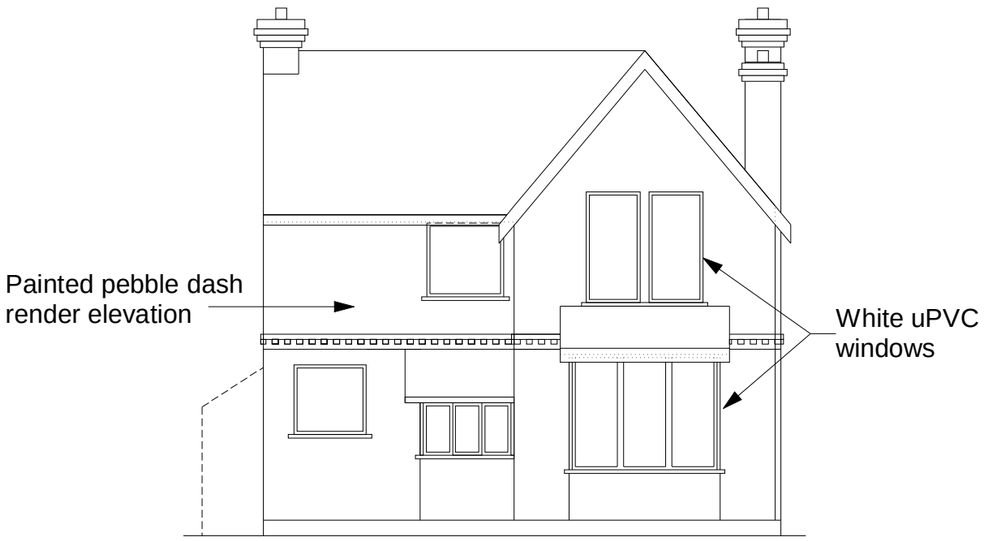

Front Elevation Existing (West)
Scale 1:100

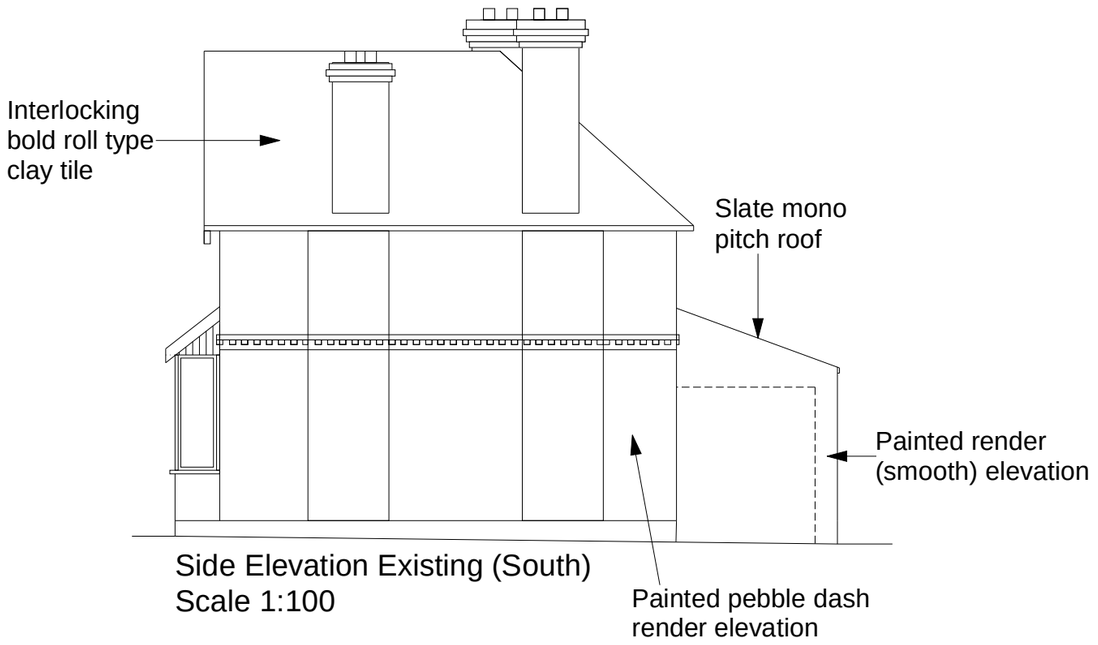

Side Elevation Existing (South)
Scale 1:100

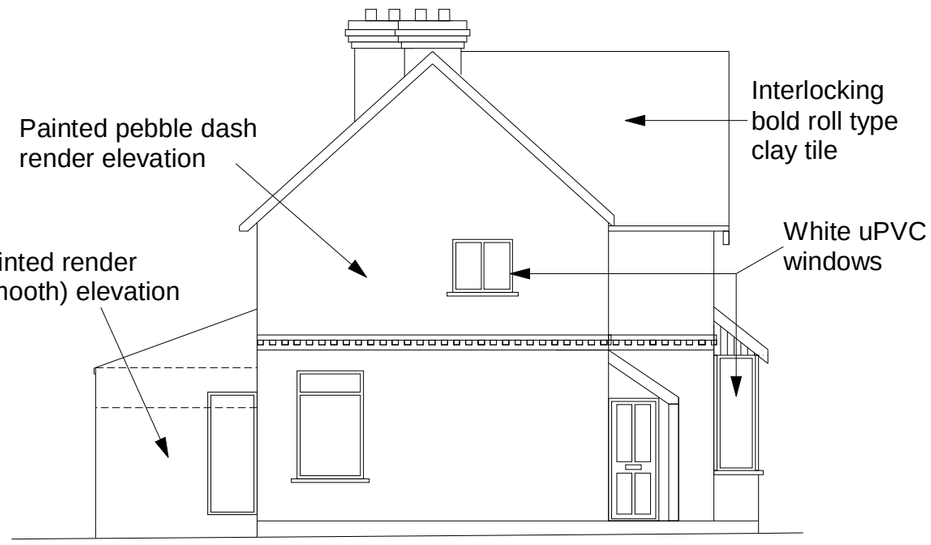

Side Elevation Existing (North)
Scale 1:100

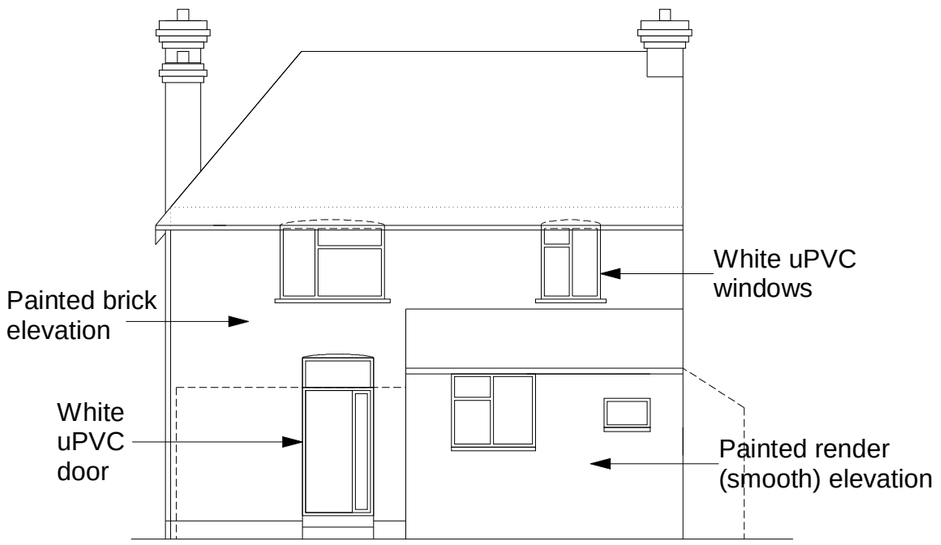

Rear Elevation Existing (East)
Scale 1:100

Notes:
-All timber lean-to's shown by dotted line only.
-All timber sheds not shown.
-Garage not shown and to remain in existing position.

All dims and details to be checked on site prior to any commencement of work. This plan is not a full specification or schedule of work and has been produced soley for the purpose of obtaining the necessary local authority consents/approvals For Party Wall etc. Act 1996 see Government booklet or website.

Status:
Preliminary ☐ Tender ☐
Planning ☒ Construction ☐
Building Regulations ☐ As Built ☐

Client:
Mr D Harvey
22 Gordon Avenue
Bognor Regis
West Sussex
PO22 9LT

Revision: A
Scale: 1:50 & 100 @A3
Date: Oct 16
Dwg No: DH001

Project: Rear extension
Content: Existing elevations