
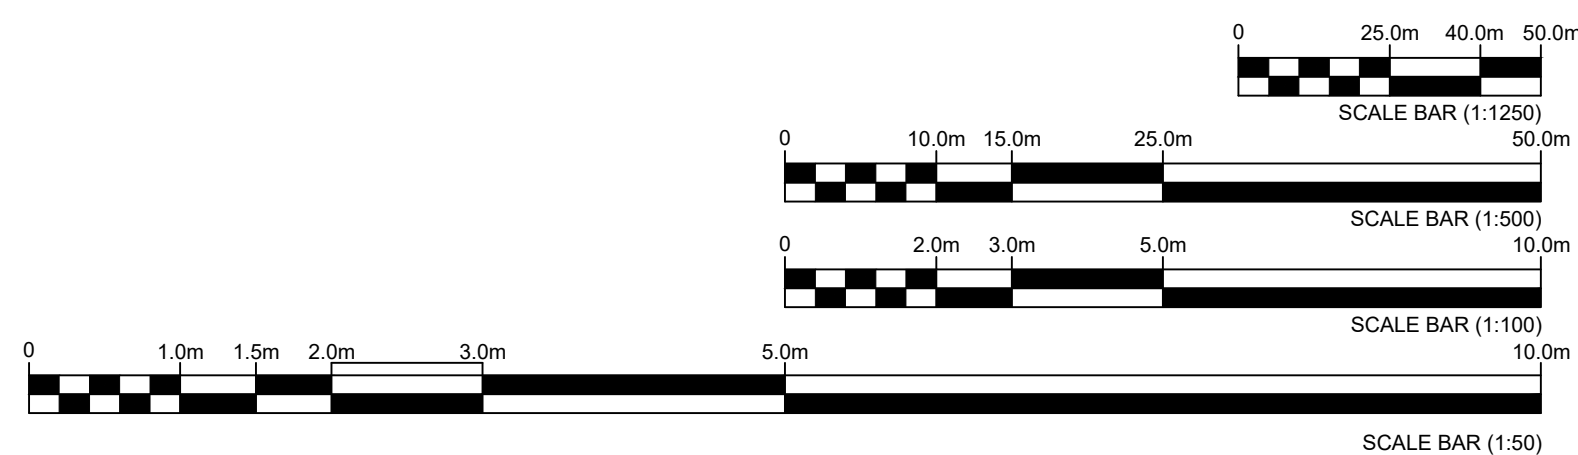


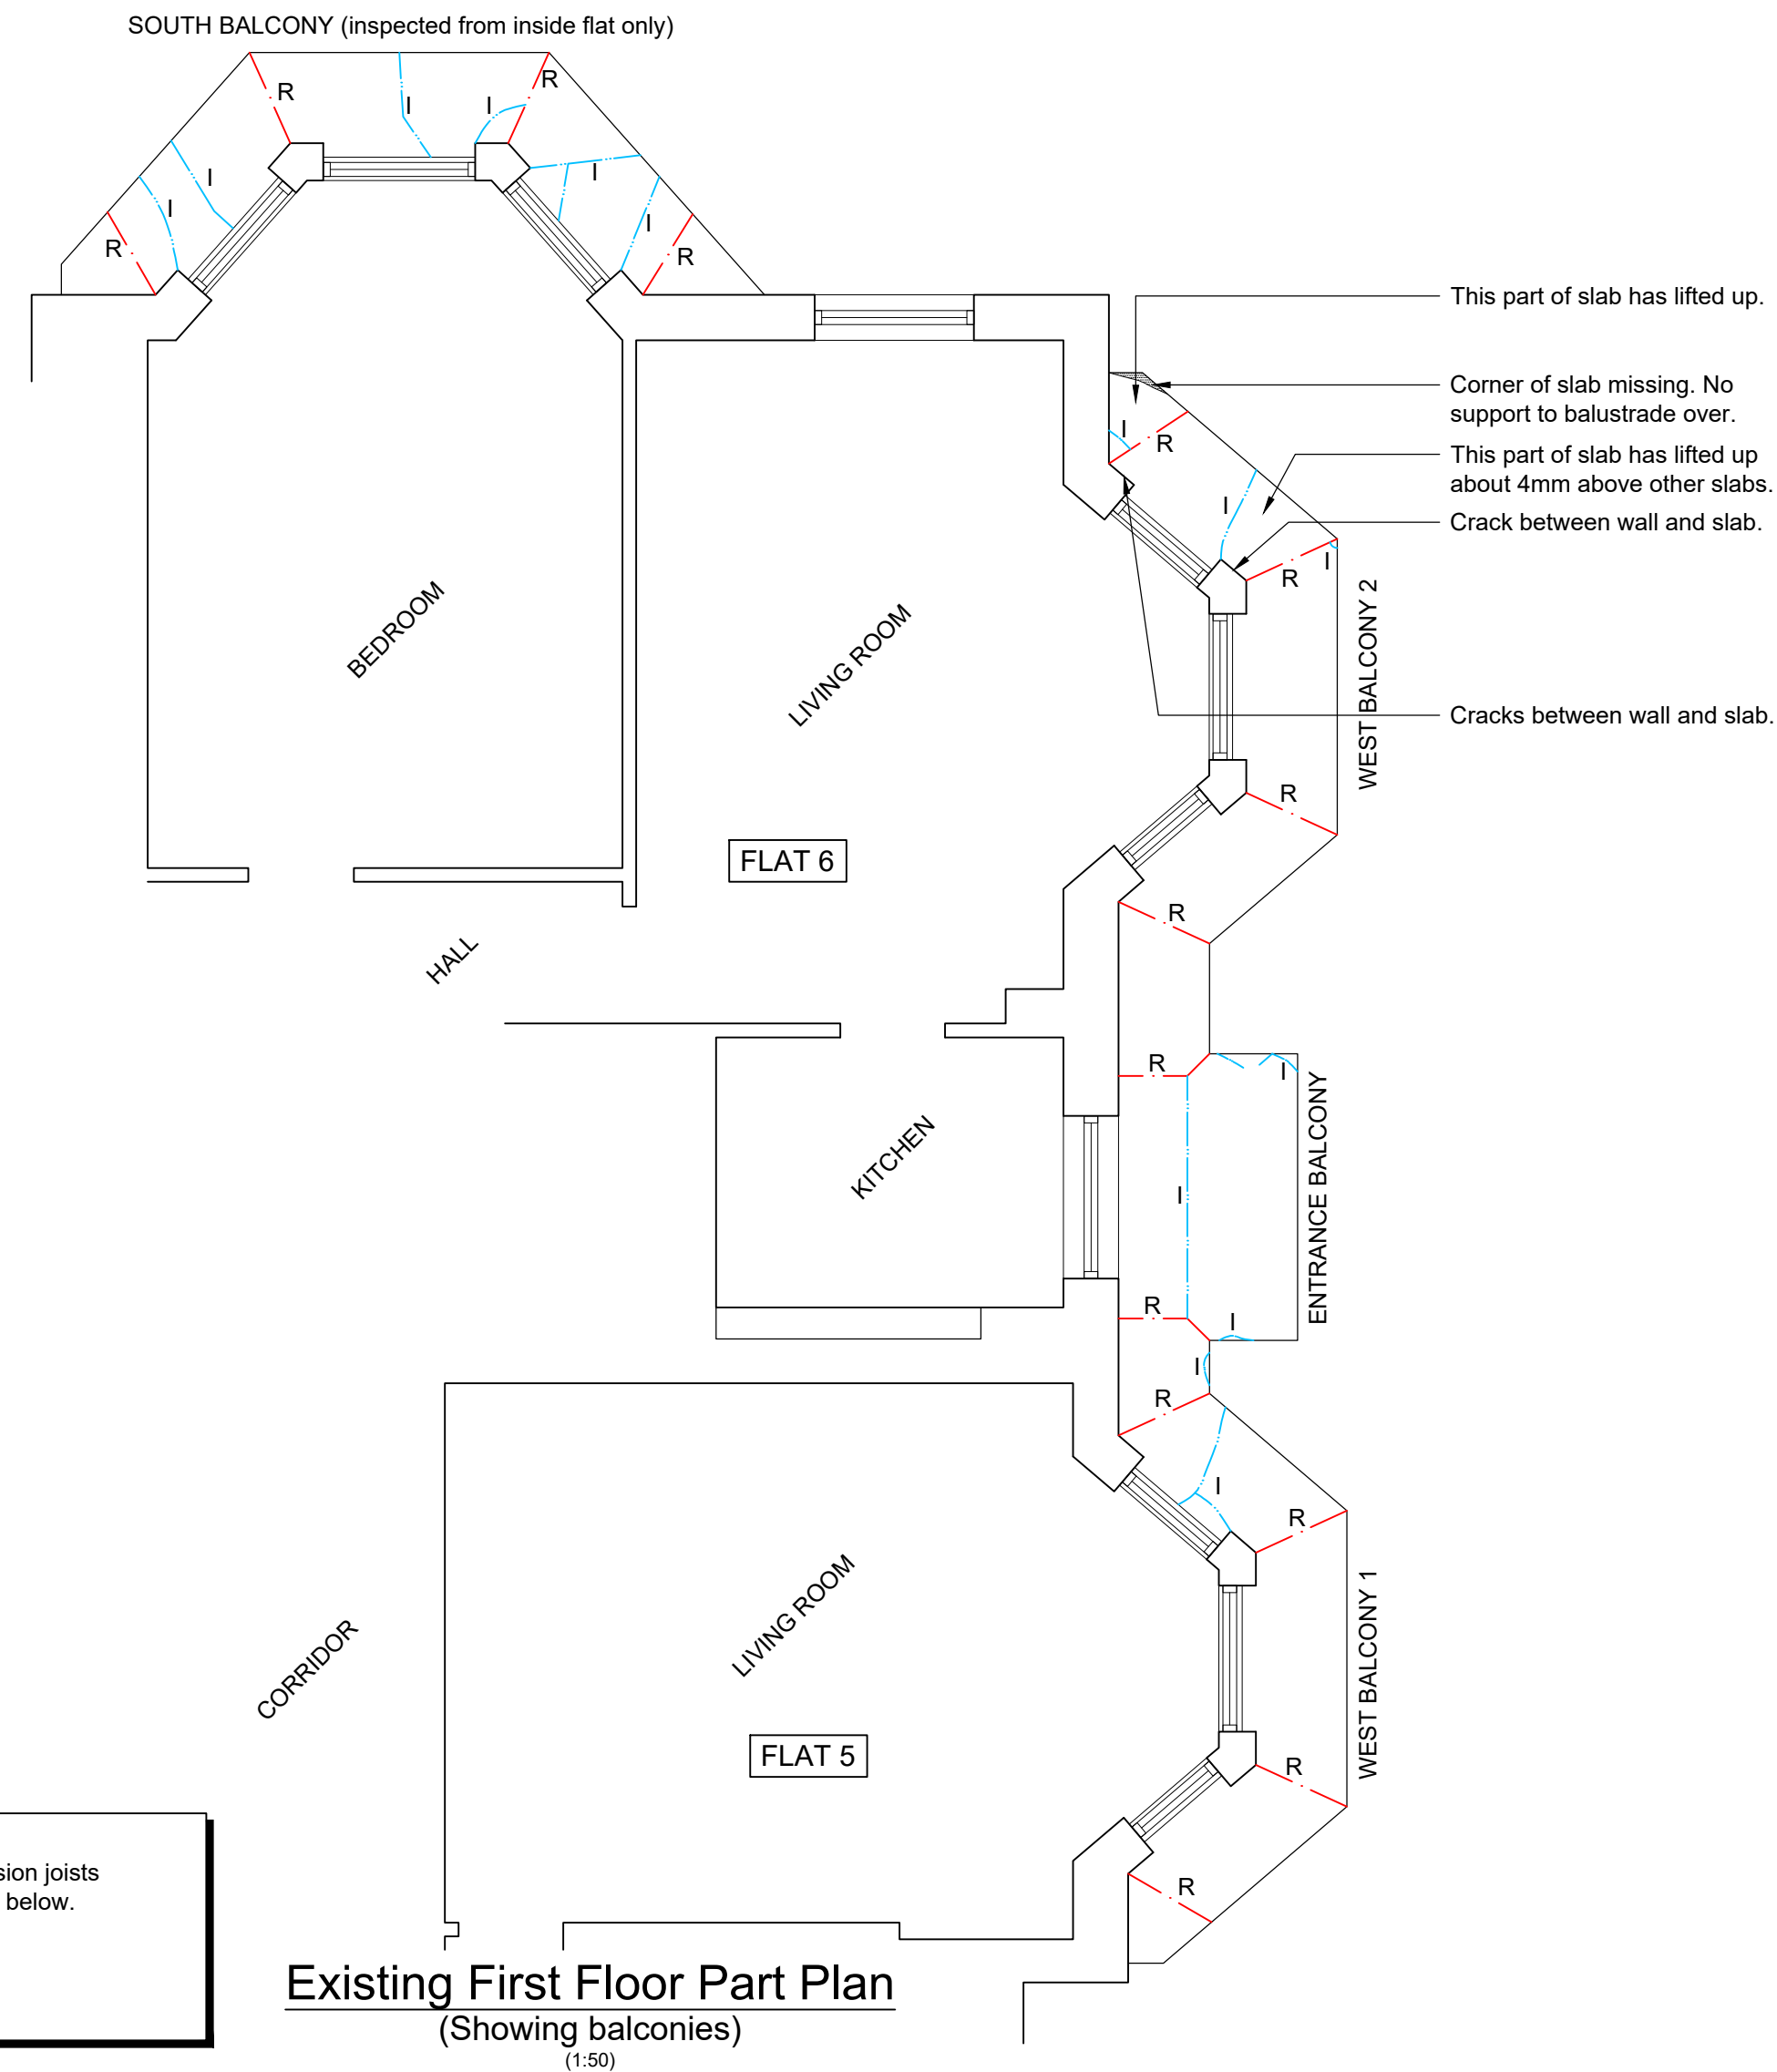

Revision:	Date:	Description:
-	-	-

PGA
PHILIP GOACHER ASSOCIATES
Consulting Civil and Structural Engineers
Park House • 122A Newland Road • Worthing • West Sussex • BN11 1LB
TEL: 01903 217723 • FAX: 01903 821987 • EMAIL: mail@pgoacher.co.uk
www.pgoacher.co.uk

Scale(s):	Date:
1:50@A2	MAY'19
Engineer:	Checked:
OR	PJG

Parsons Son & Basley
Sussex Court, Park Rd., B. Regis
EXISTING PLAN SHOWING DEFECTS

Project No:	Drawing No:	Revision:
19106	001	-