



PHILIP GOACHER ASSOCIATES

Consulting Civil and Structural Engineers

Park House • 122A Newland Road • Worthing • West Sussex • BN11 1LB

TEL: 01903 217723 • FAX: 01903 821987 • EMAIL: mail@pgoacher.co.uk

www.pgoacher.co.uk

SUSSEX COURT, PARK ROAD, BOGNOR REGIS

DETAIL OF RAILING

DRAWN BY

OR

CHECKED BY

DATE


JUNE 2019

JOB NO

19106

SHEET NO

004

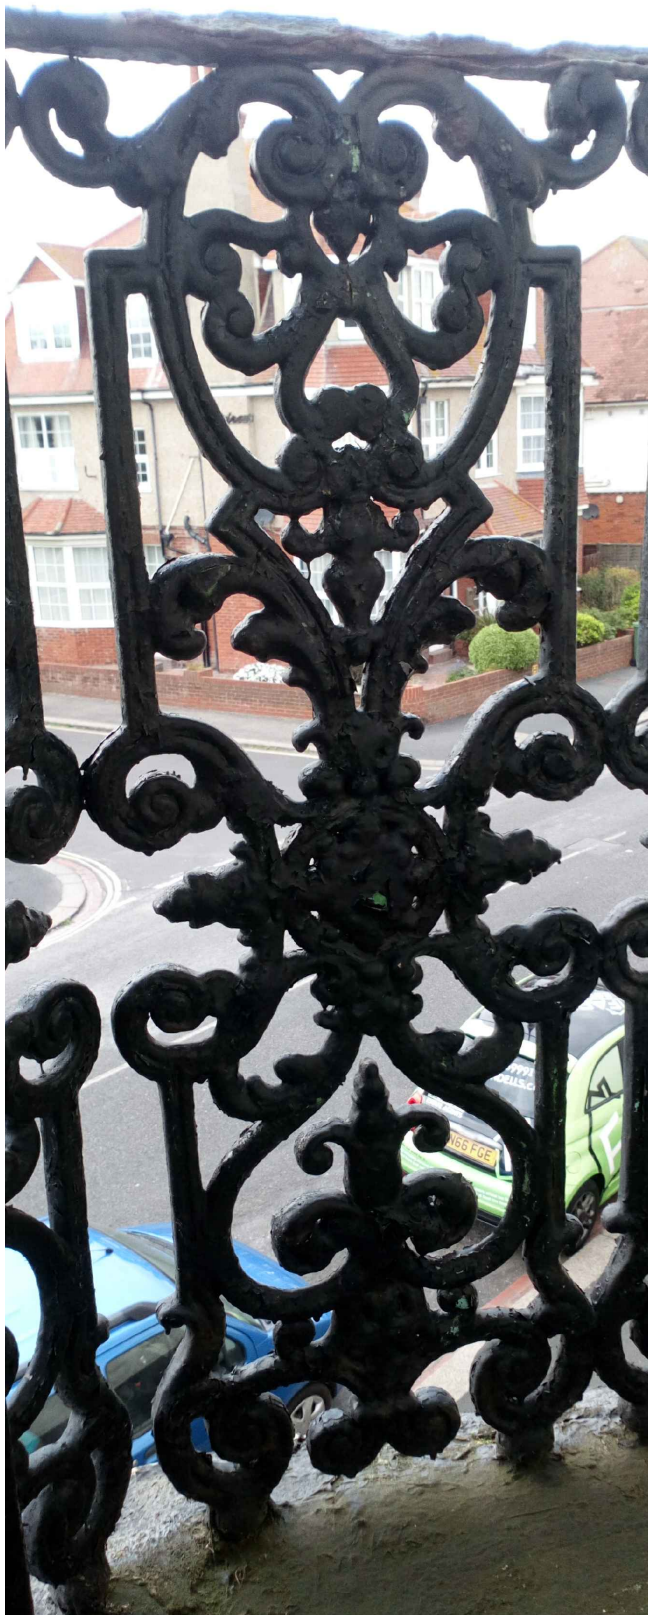

AS SHOWN @ A4