



Licence OI 1433306  
Scale 1:1250

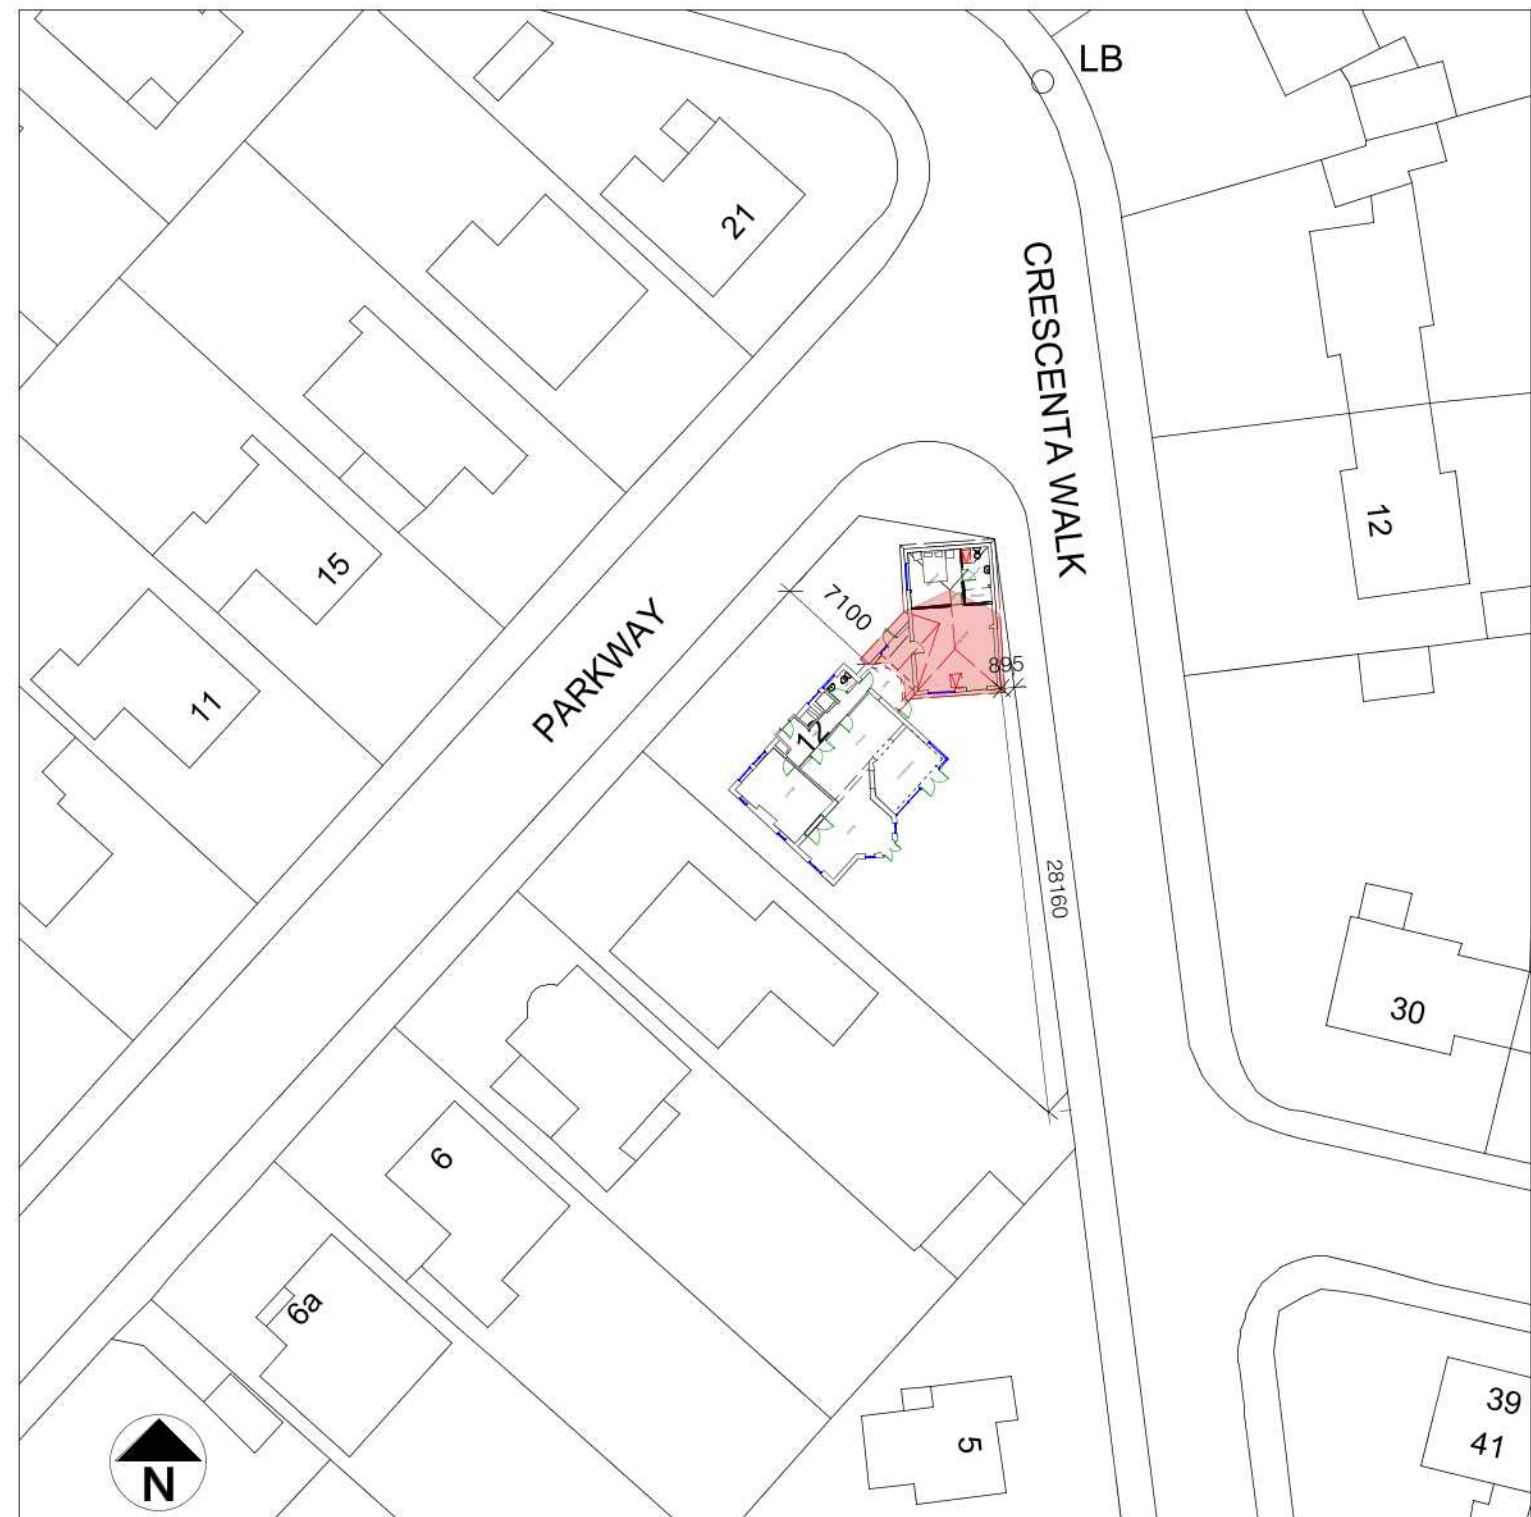

BLOCK PLAN 1:500

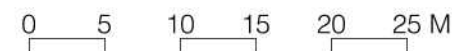

Paul Maggs MCIAT  
Hazelwood, Harbolets Road,  
West Chilmington RH20 2LG  
Tel: 01798 813298  
paul@pbproperties.co.uk  
www.pbproperties.co.uk

Client: **Ruff**

Site Address:  
**12 Parkway  
Bognor regis  
PO21 2XR**

Project Name:  
**Convert and extend  
garage for  
Ancillary Accommodation**

Date: **05/11/2020**

Scales:  
**1:1250, 1:500**

Plan No. **D 1120/515/01 A**

Drawings produced using Vectorworks CAD. Only  
written dimensions to be respected.  
Copyright protected to PB Properties