




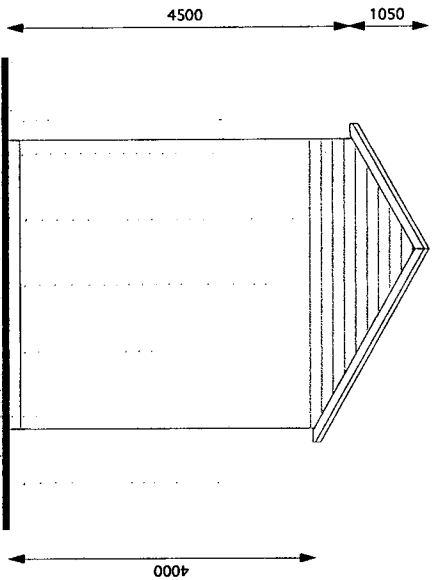


north elevation at 1:100 scale

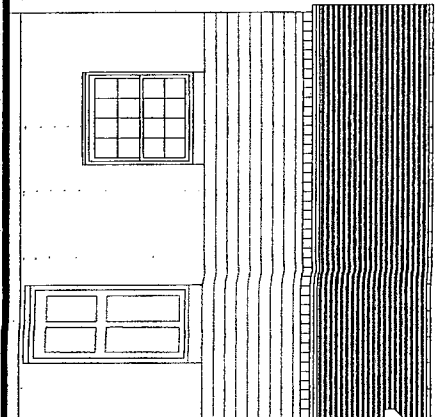


west elevation at 1:100 scale

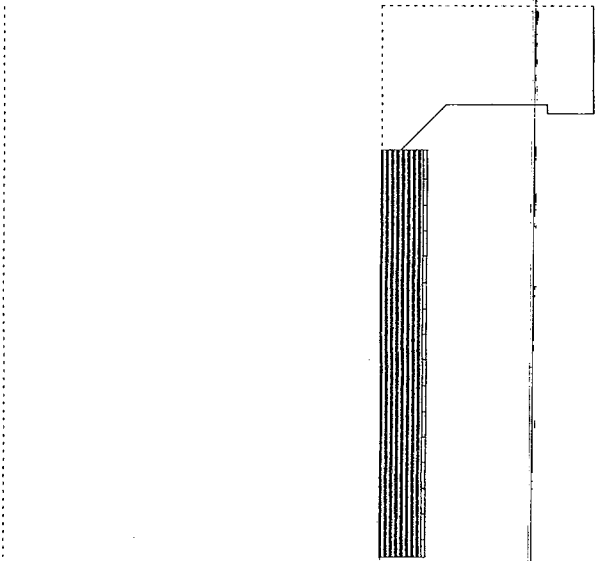


east elevation at 1:100 scale

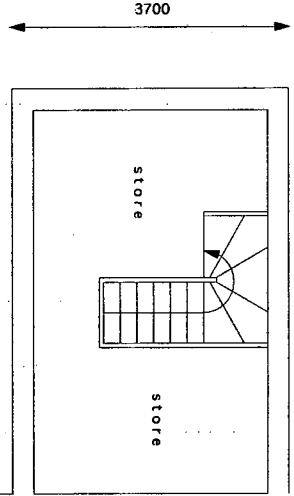


first floor plan at 1:100 scale

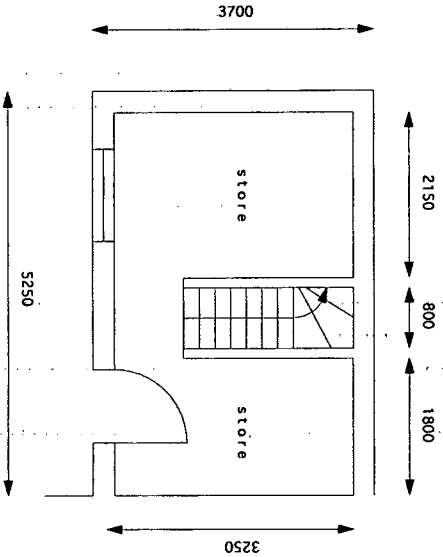

ground floor plan at 1:100 scale

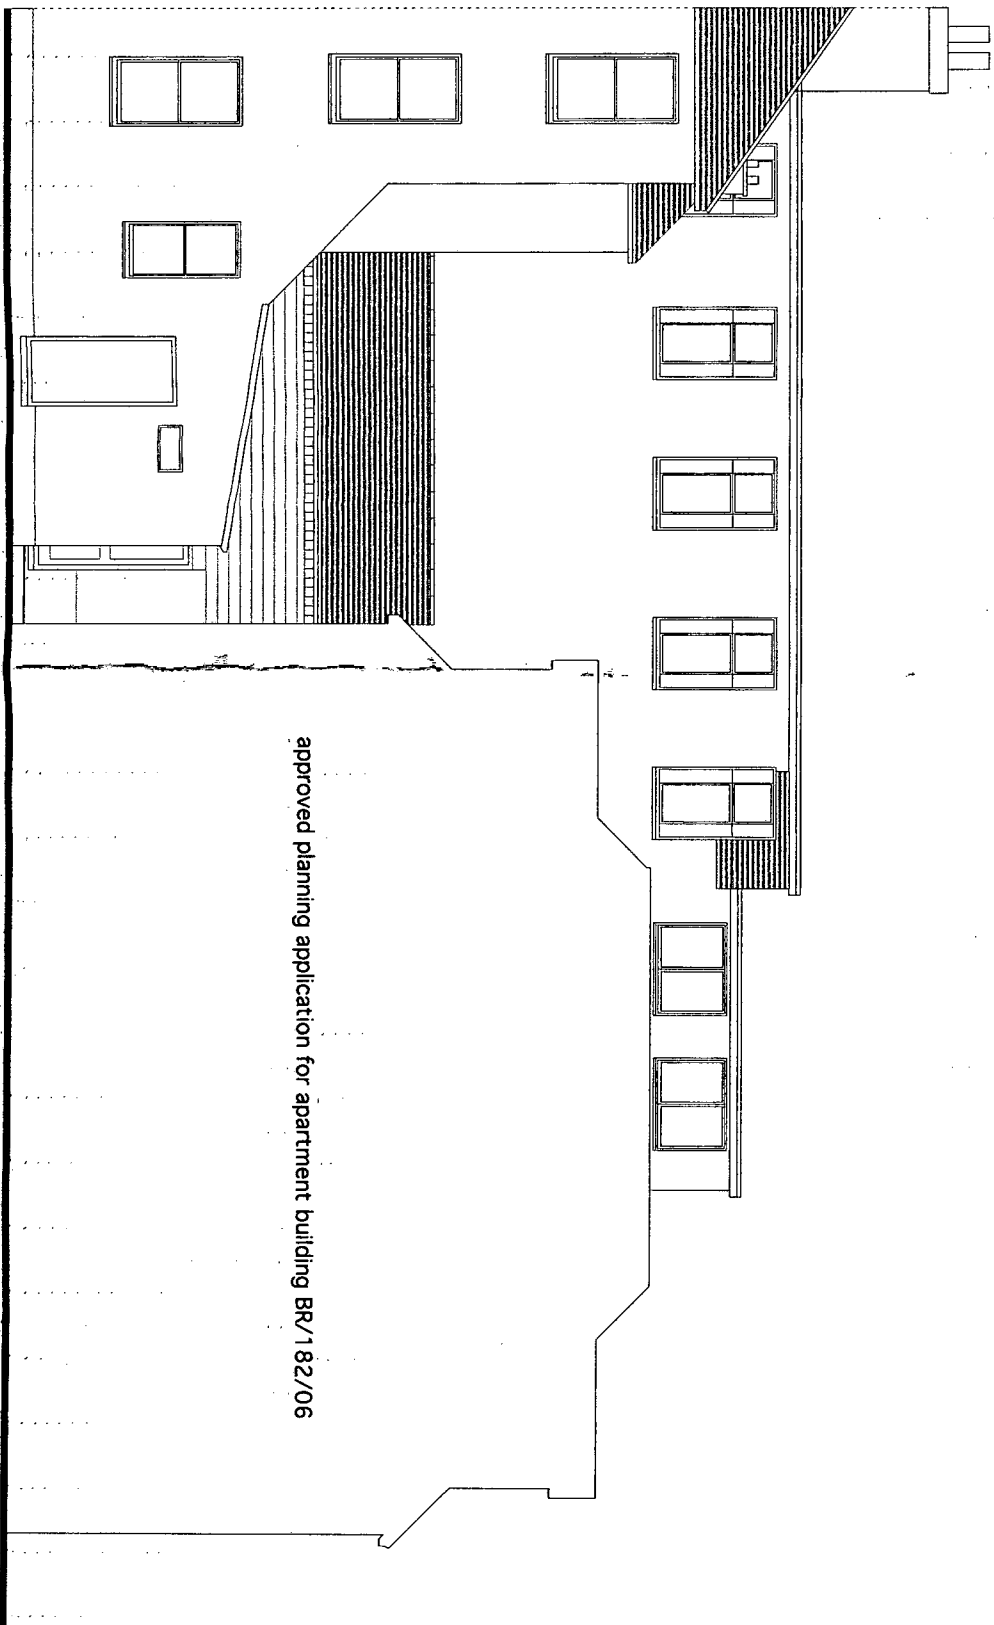

Proposed Sussex Street (West) Elevation at 1:100 scale

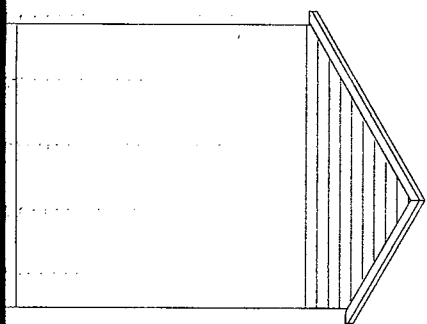

south elevation at 1:100 scale

CLIENT	Hall Building Services	DRAWING		001 Proposed Plans & Elevations		NOTES	CORINTHIAN ARCHITECTURAL DESIGN 8 Days Court, Funtlington, Chichester, West Sussex. PO18 9LG 01243 576 078 > contact@corinthianad.co.uk > www.corinthianad.co.uk
SITE	The Old Coach House, Sussex Street, Bognor Regis, West Sussex	REVISION					
PROJECT	Proposed Rebuilding of Previous Store	DATE	06 08 08	SCALE	1:100 @ A3		

ARUN DISTRICT COUNCIL			
No.	BR	273	08
RECEIVED			