
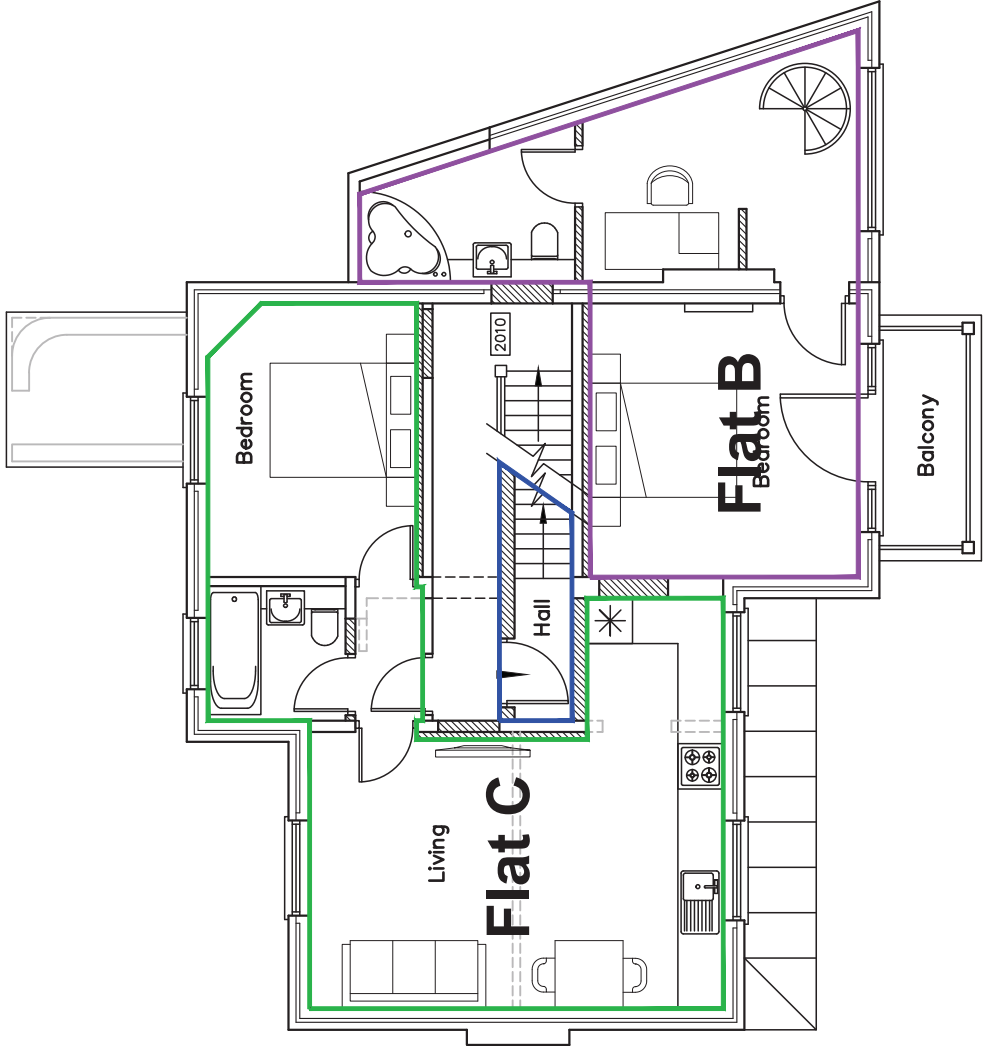


Flat A: 42m ²
Flat B: 60m ²
Flat C: 40m ²
Flat D: 43m ²

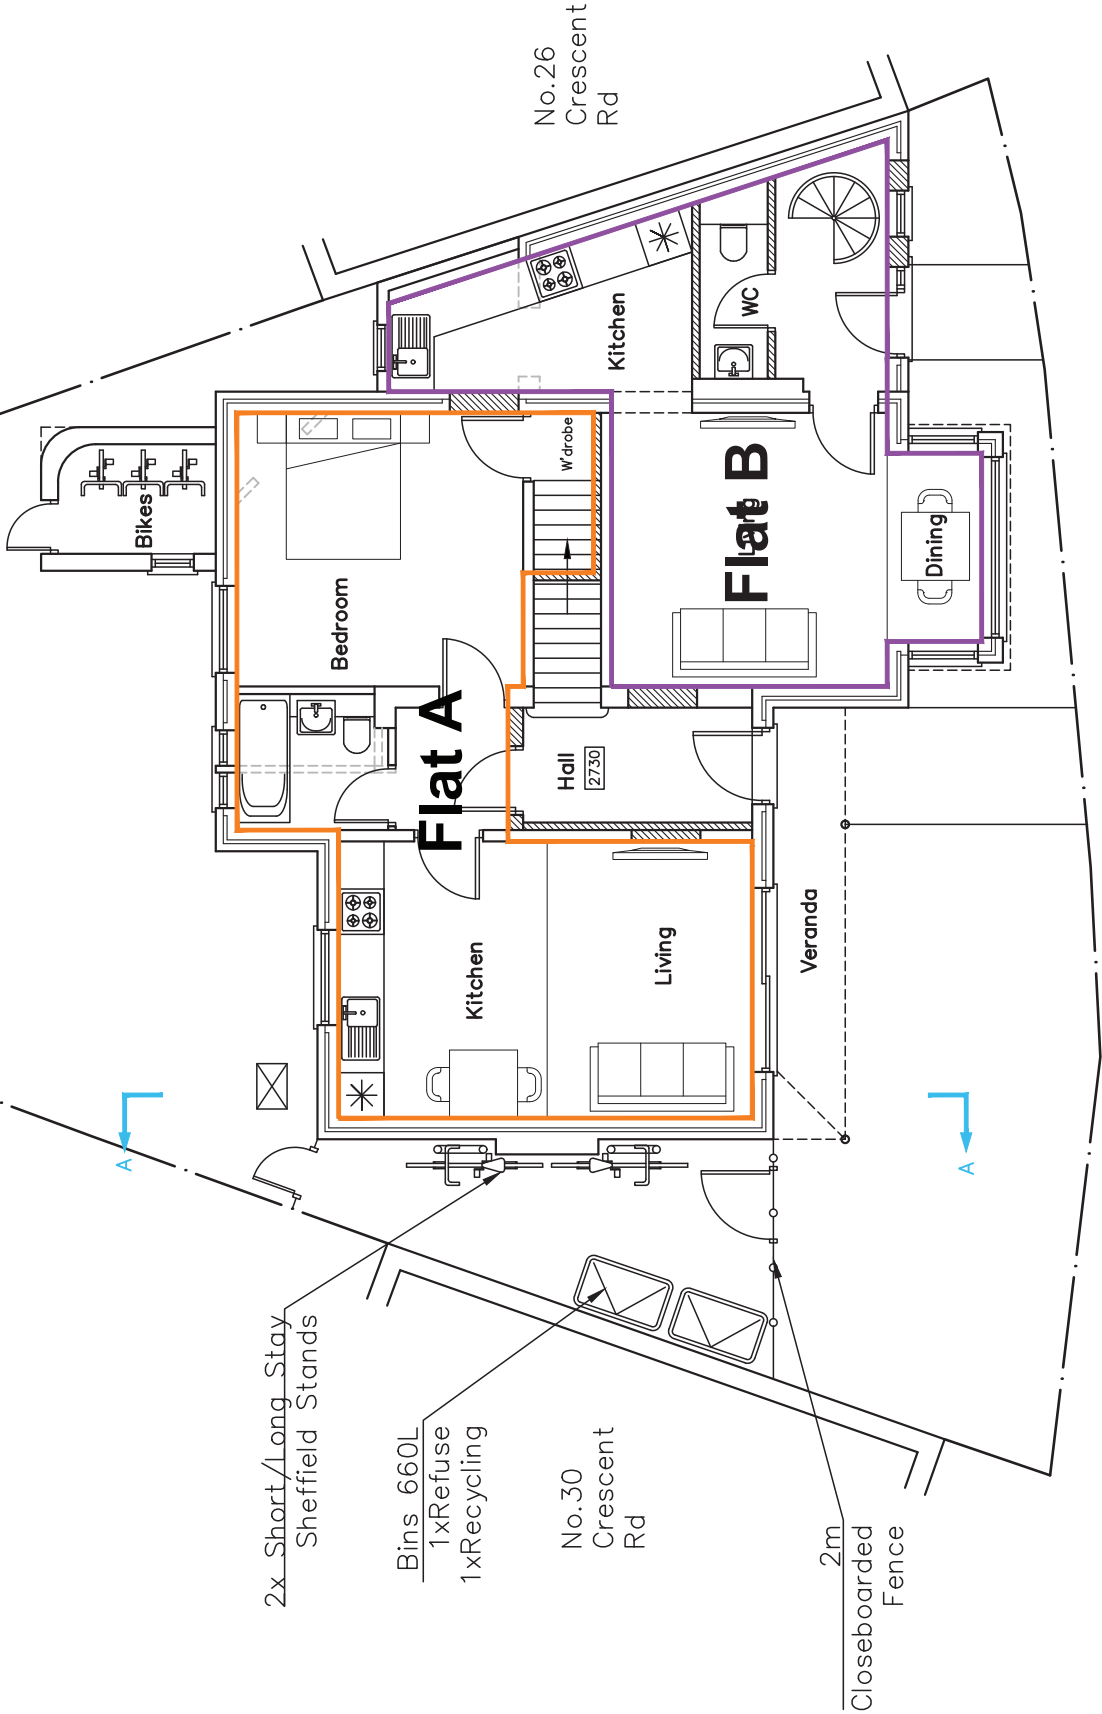

GROUND & SITE FIRST

28 Crescent Road, Bognor Regis, West Sussex, PO21 1QG	Proposed Floor Plans	CAD Critchley Architecture And Design Contact: 02392 474 919 info@caad.online The Old Brewery, 15E South Street, Havant, PO9 1BU		Scale A3 = 1:100 Drawn SAR Date 12/12/17	0	17085-420	
--	----------------------	--	--	---	---	-----------	--	--	