


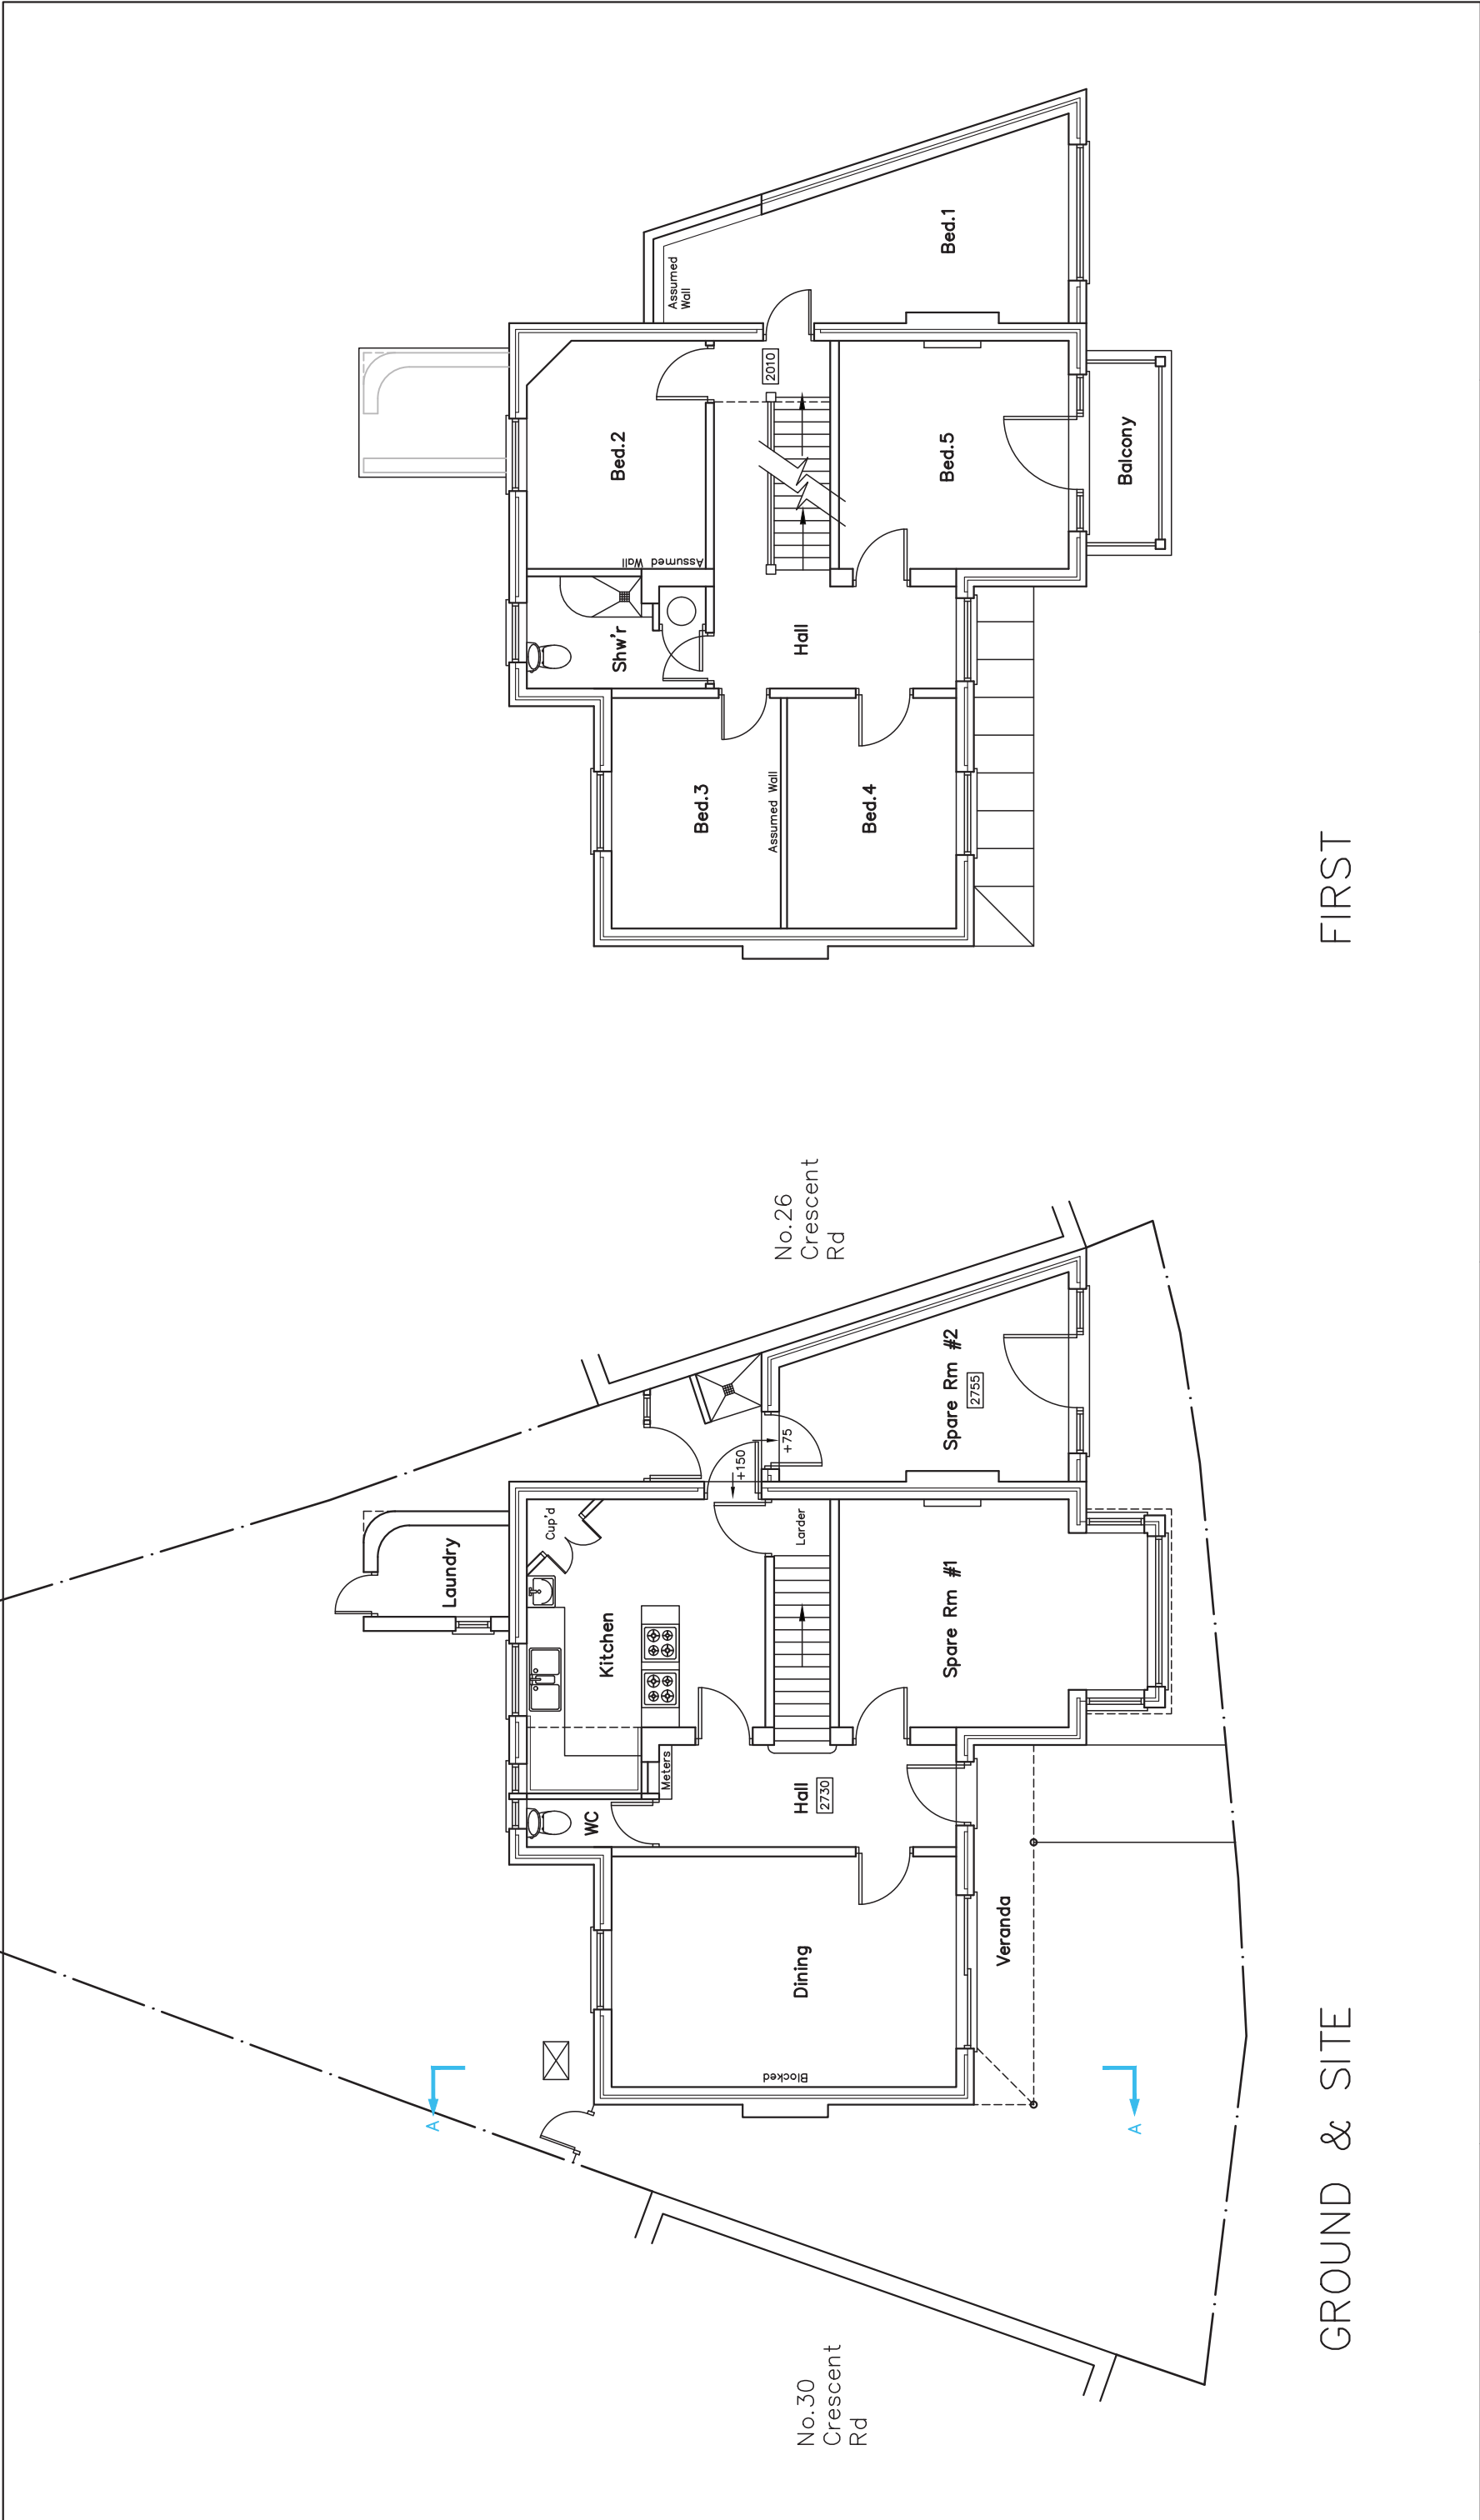

GROUND & SITE

FIRST

28 Crescent Road, Bognor Regis, West Sussex, PO21 1QG	Existing Floor Plans		Critchley Architecture And Design Contact: 02392 474 919 info@caad.online The Old Brewery, 15E South Street, Havant, PO9 1BU		Scale A3 = 1:100 Drawn SAR Date 12/12/17	17085—2010
	Revisions a) Note/Date/Initial b) c) d)					
		10m	20m	30m	40m	



Critchley Architecture And Design
Contact: 02392 474 919 | info@caad.online

The Old Brewery, 15E South Street, Havant, PO9 1BU