



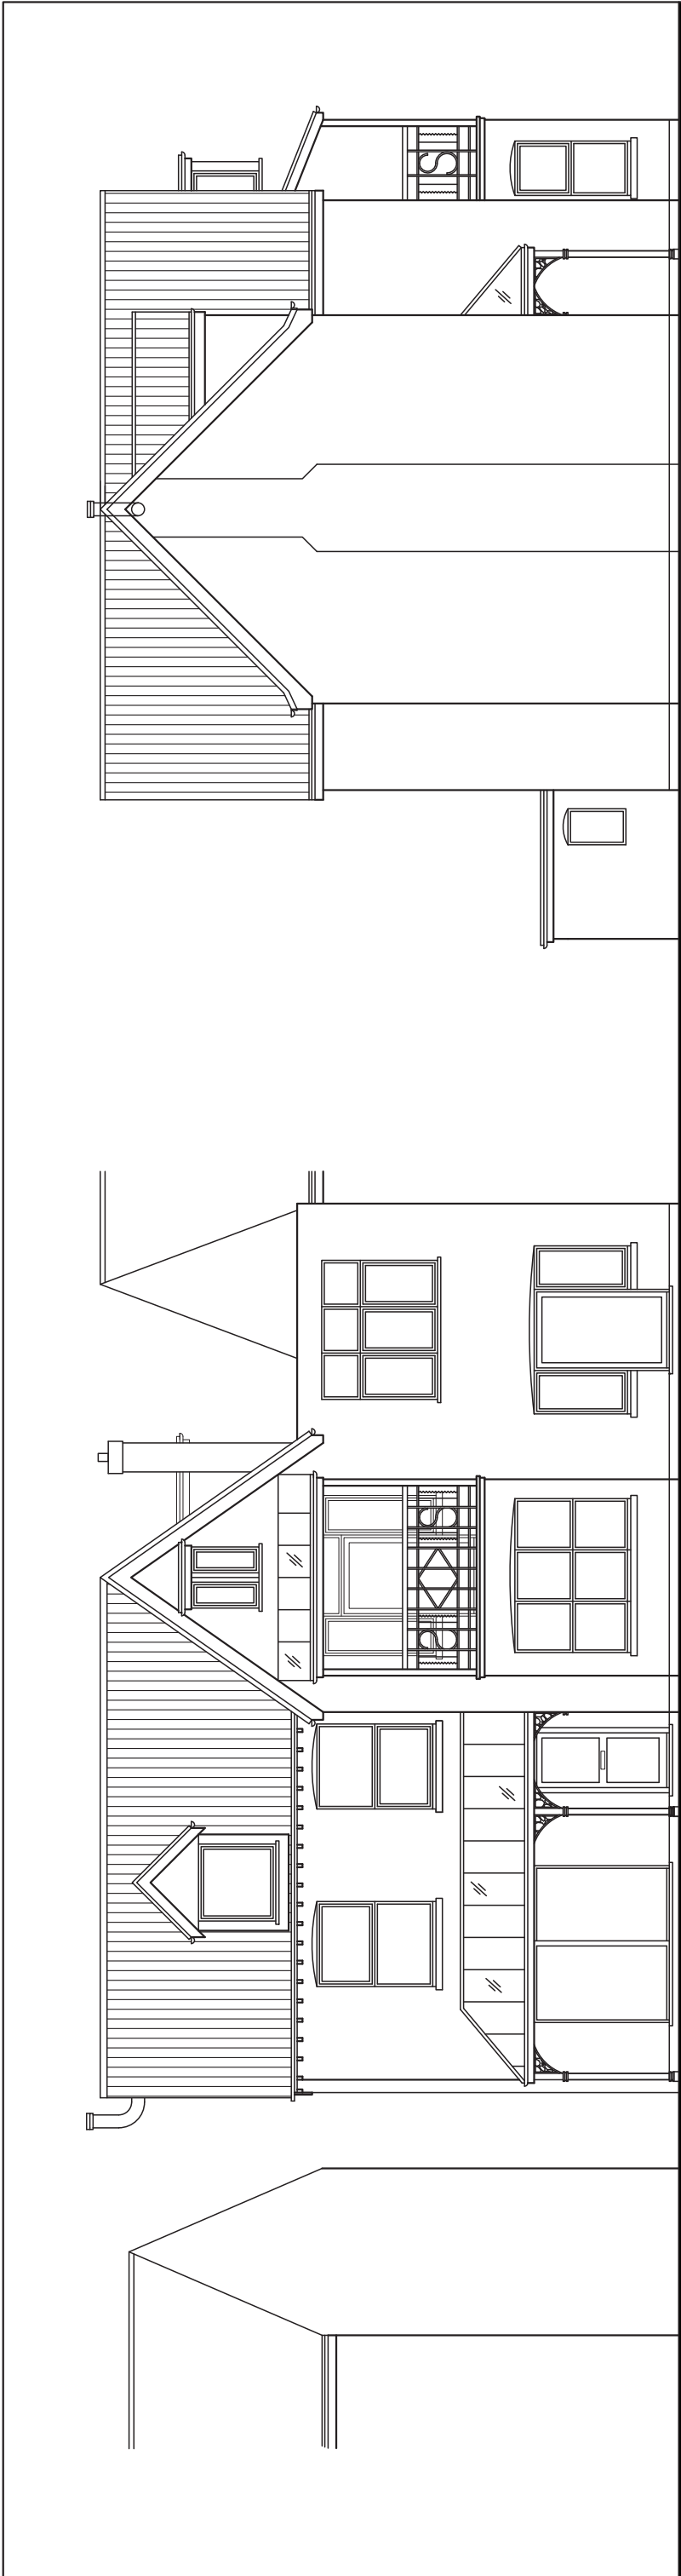

South East

North West

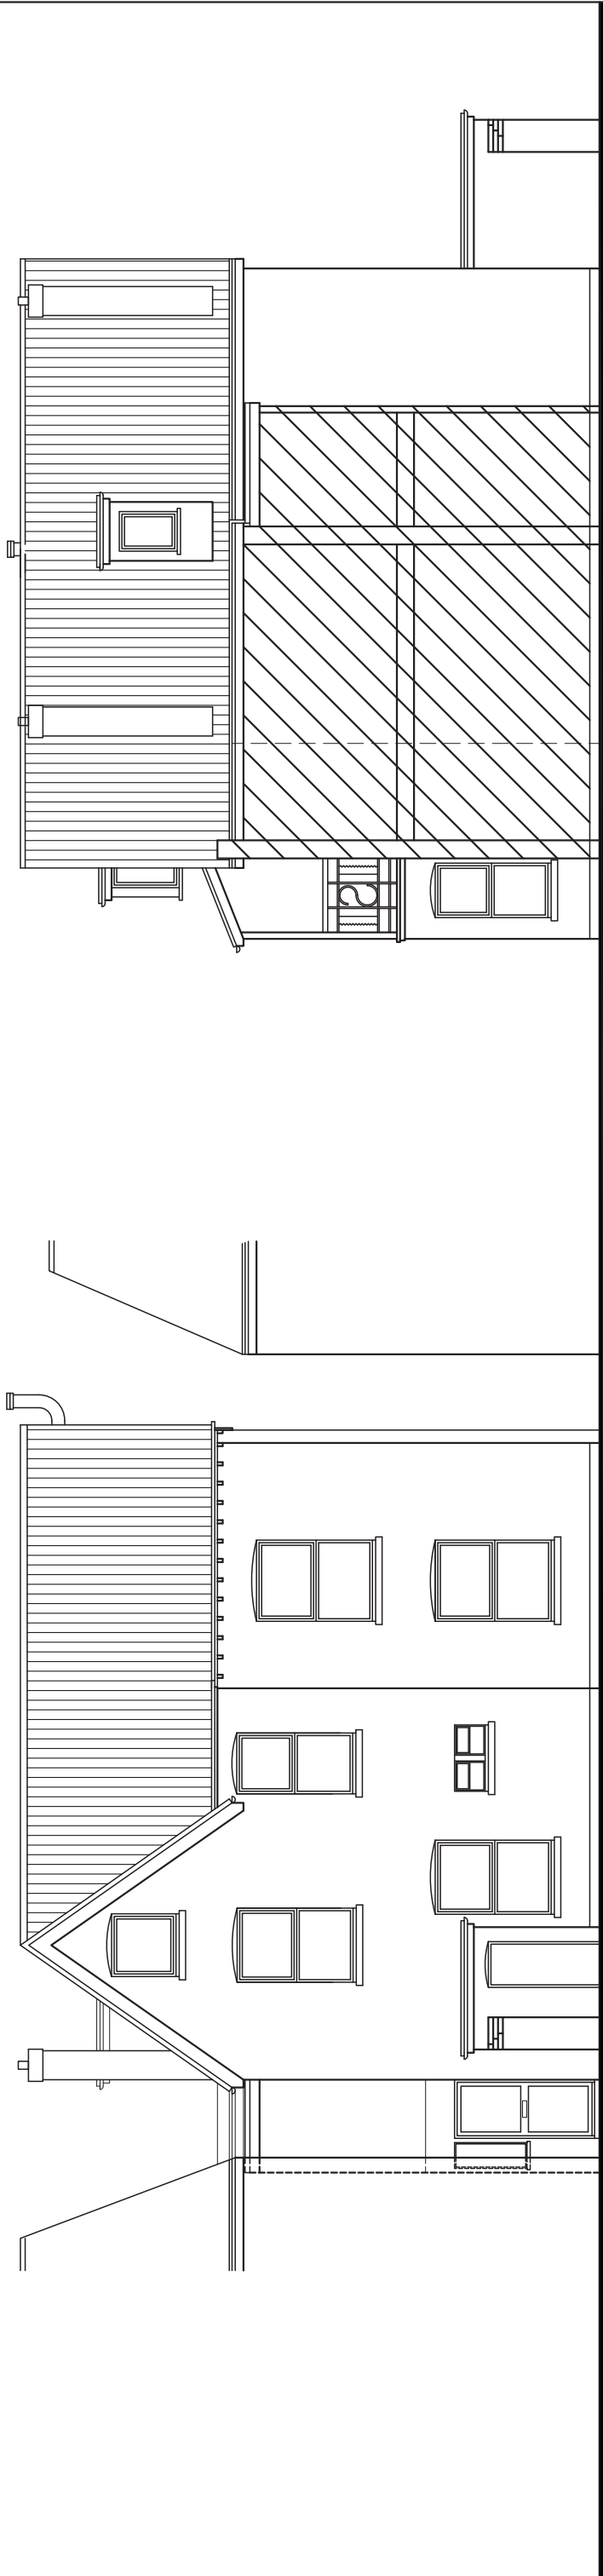

North West

South West

28 Crescent Road, Bognor Regis, West Sussex, PO21 1QG	Existing Elevations Revisions a) Note/Date/Initial b) c) d)	CAD Critchley Architecture And Design Contact: 02392 474 919 info@caad.online The Old Brewery, 15E South Street, Havant, PO9 1BU		Scale A3 = 1:100 Drawn SAR Date 12/12/17 17085-3010