



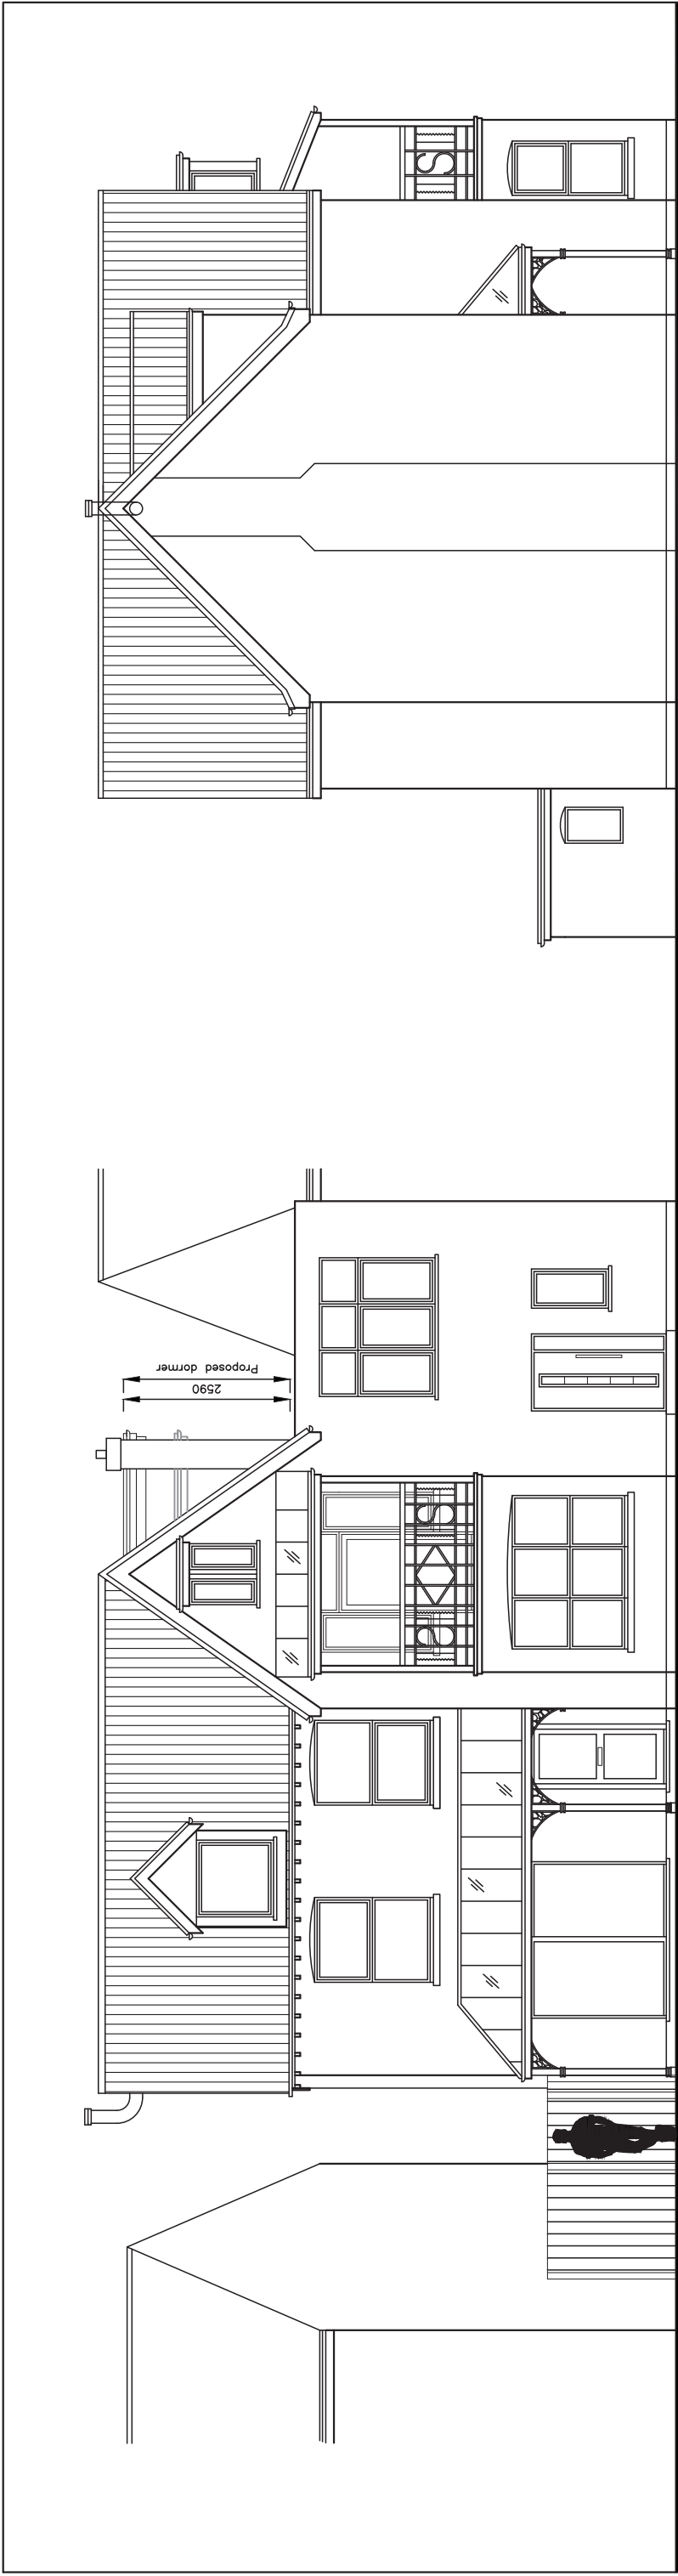


South East

North West

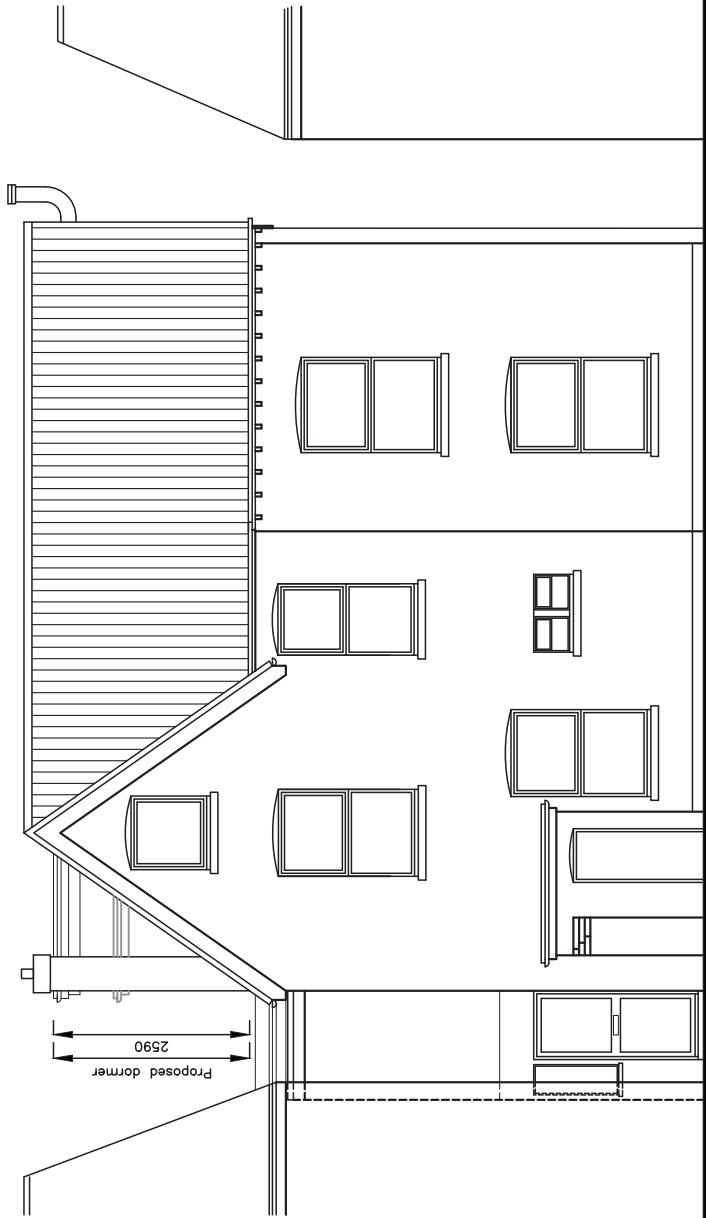

North West

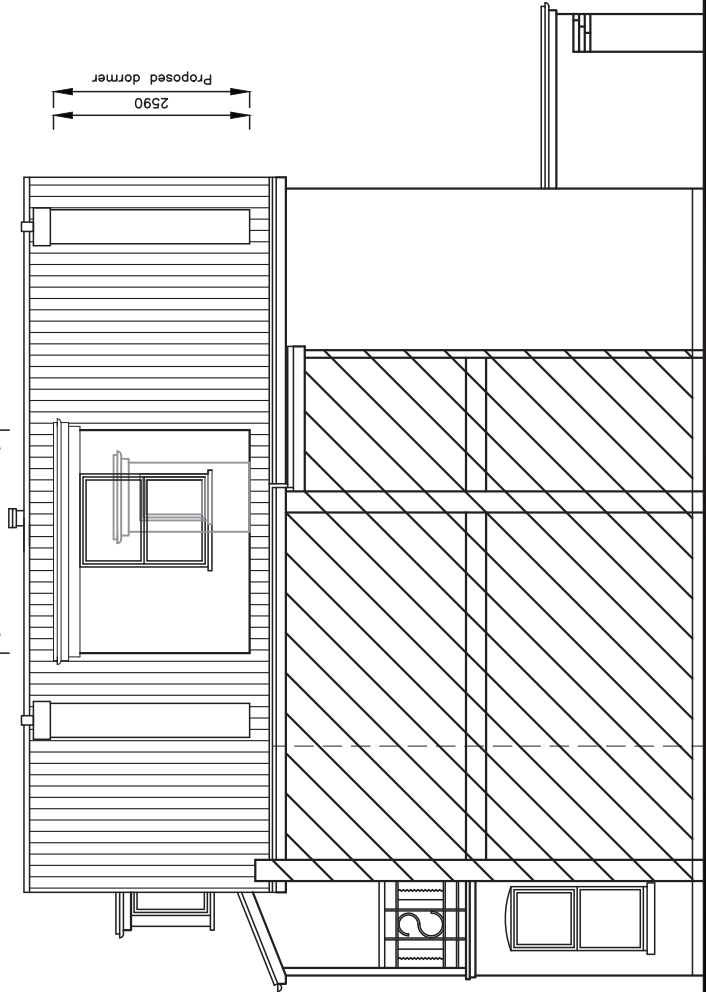

South West

28 Crescent Road,
Bognor Regis,
West Sussex,
PO21 1QG

Proposed Elevations

Revisions	a) Note/Date/Initial
b)	
c)	
d)	



Critchley Architecture And Design
Contact: 02392 474 919 | info@caad.online

The Old Brewery, 15E South Street, Havant, PO9 1BU

Scale A3 = 1:100
Drawn SAR
Date 12/12/17



17085-520