




Location Plan: 1:1250

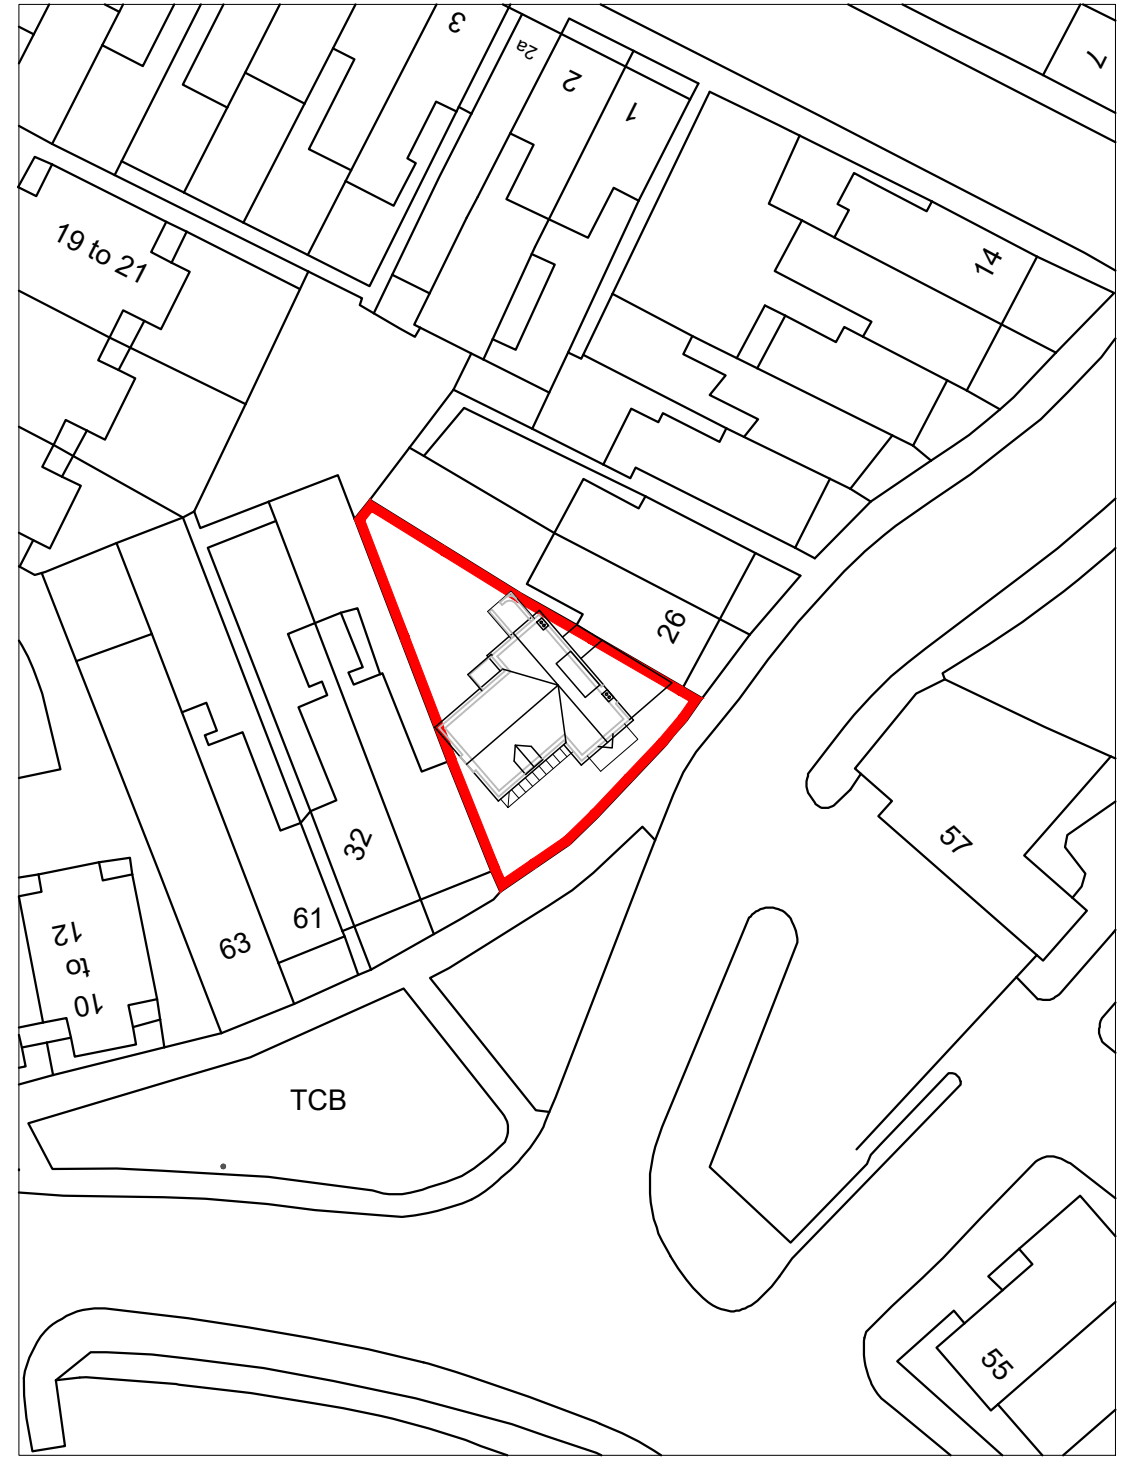

Block Plan: 1:500

28 Crescent Road,
Bognor Regis,
West Sussex,
PO21 1QG

SITE PLANS

Revisions a) Roof Plan/05.11.18/SAR
b)
c)

© Crown Copyright
All right reserved
Reproduced by Permission
Licence No.100046837

CAD

Critchley Architecture And Design
Contact: 02392 474 919 | info@caad.online

The Old Brewery, 15E South Street, Havant, PO9 1BU



Scale A3 = As Shown
Drawn OS
Date 21/01/17

17085-101 ^A

0m 10m 20m 30m 40m 50m

0m 10m 20m 30m 40m 50m