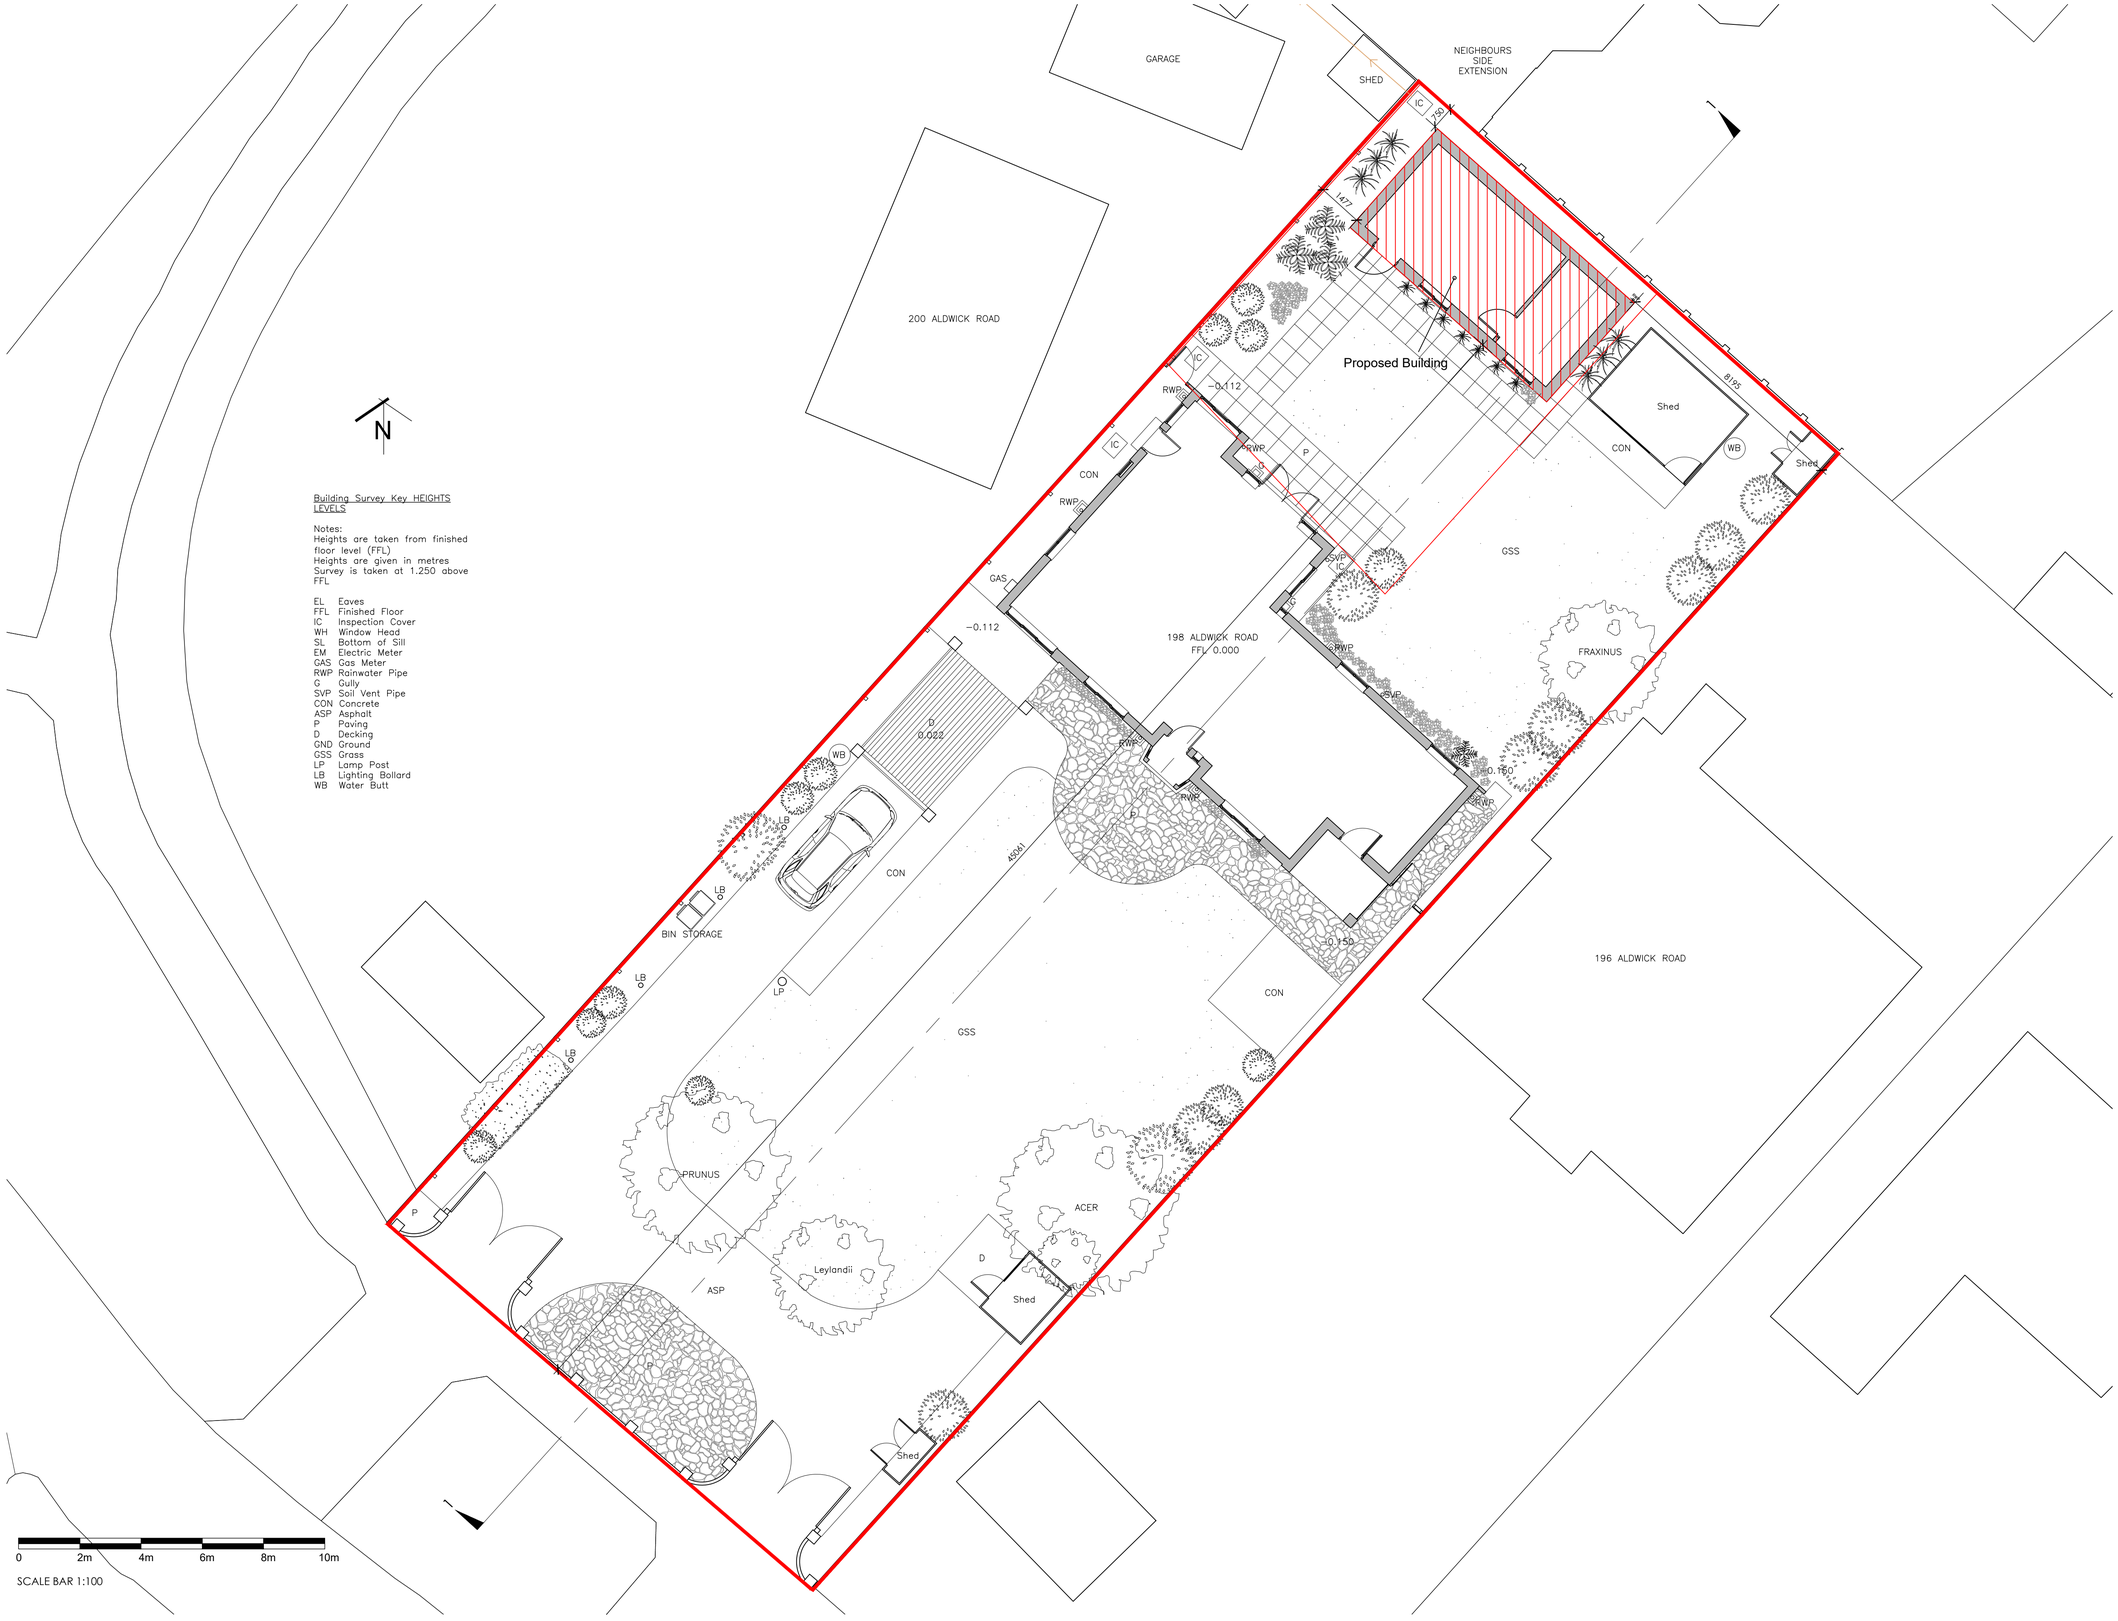

Building Survey Key HEIGHTS LEVELS

Notes:
Heights are taken from finished floor level (FFL)
Heights are given in metres
Survey is taken at 1.250 above FFL

EL Eaves
FFL Finished Floor
IC Inspection Cover
WH Window Head
SL Bottom of Sill
EM Electric Meter
GAS Gas Meter
RWP Rainwater Pipe
G Gully
SVP Soil Vent Pipe
CON Concrete
ASP Asphalt
P Paving
D Decking
GND Ground
GSS Grass
LP Lamp Post
LB Lighting Bollard
WB Water Butt

1. This drawing is the copyright of Atram Architecture
2. Do not scale from this drawing except for Local Authority Planning Purposes
3. All dimensions must be checked on site by the contractor prior to commencement of the works
4. Party wall agreements to be arranged by client with neighbours in accordance with the Party Wall Act

CIAT CHARTERED PRACTICE

Rev.	Revision	By	Date
A	Foul drainage run indicated.	JNG	07.12.21

ATRAM ARCHITECTURE

24 Kyoto Court I Bognor Regis I West Sussex I PO21 2UL
t. 01243 820303
m. 07834 175378
e. joe@atramarchitecture.co.uk
w. www.atramarchitecture.co.uk

CIAT Chartered Practice - No F4642

Client
Carly Karaiskos

Job title
Dog Grooming and Fertility Clinic
198 Aldwick Road
Bognor Regis

Drawing title
Proposed Block Plan / Site Plan

Drawn	Date	Checked	Date	Scale at A1
JNG	06.12.21	JNG	06.12.21	1:100

Job N°.	Drawing N°.	Rev.
21.26	10	A

Status
FOR PLANNING