



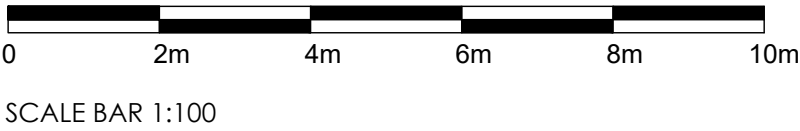

Proposed Site Section 1 Scale 1:100

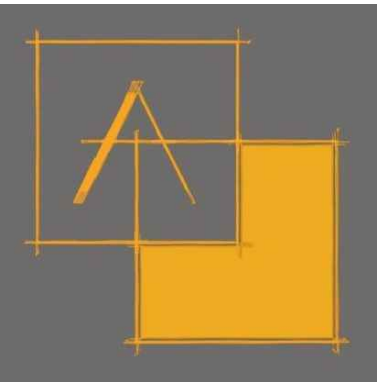

ATRAM
ARCHITECTURE



24 Kyoto Court | Bognor Regis | West Sussex | PO21 2UL

t. 01243 820303

m. 07834 175378

e. joe@atramarchitecture.co.uk

w. www.atramarchitecture.co.uk

CIAT Chartered Practice - No F4642

Client	Carly Karaikos		
Job title	Dog Grooming & Fertility Clinic 198 Aldwick Road Bognor Regis		
Drawing title	Proposed Site Section 1		

Drawn	Date	Checked	Date	Scale at A2
JNG	06.12.21	JNG	06.12.21	1:100
Job N°	21.26	Drawing N°	11	Rev.
Status	FOR PLANNING			