




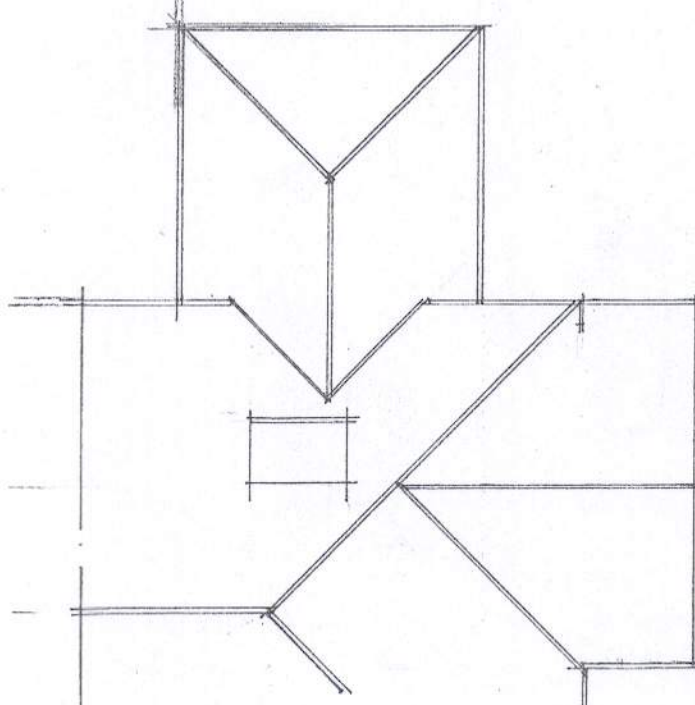


Extg roof 1:100

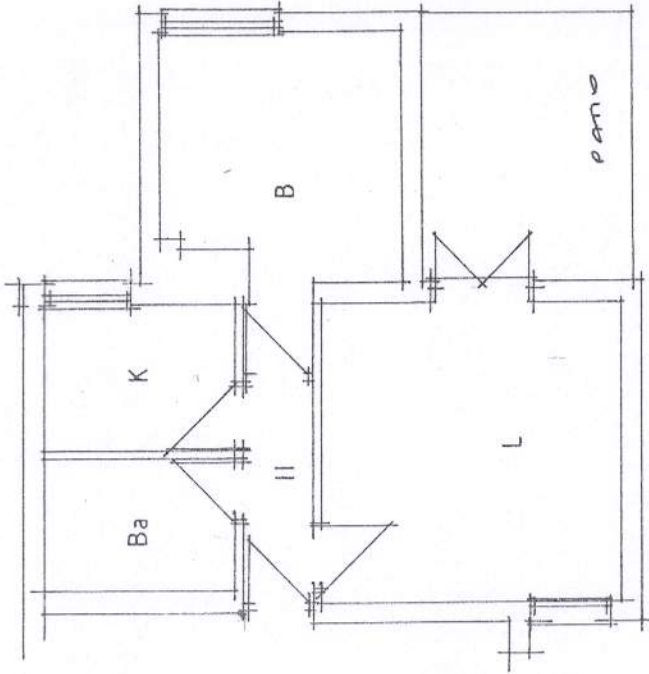


Extg plan 1:100

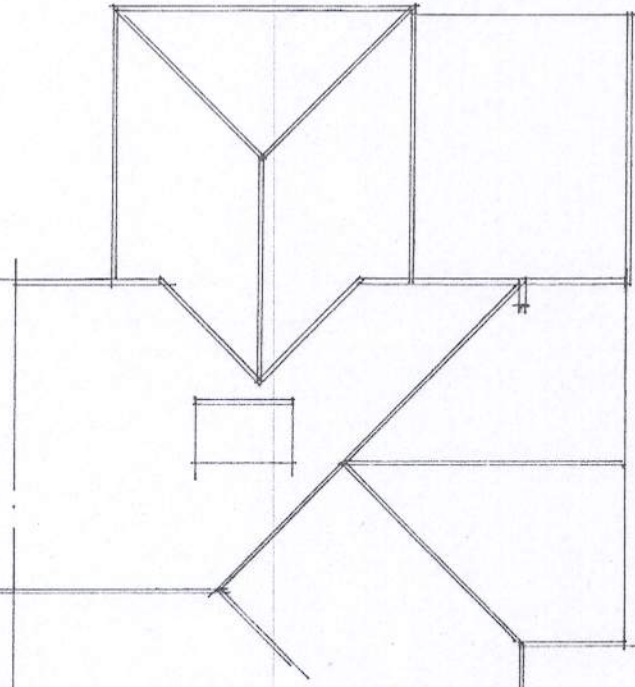


Prop roof 1:100

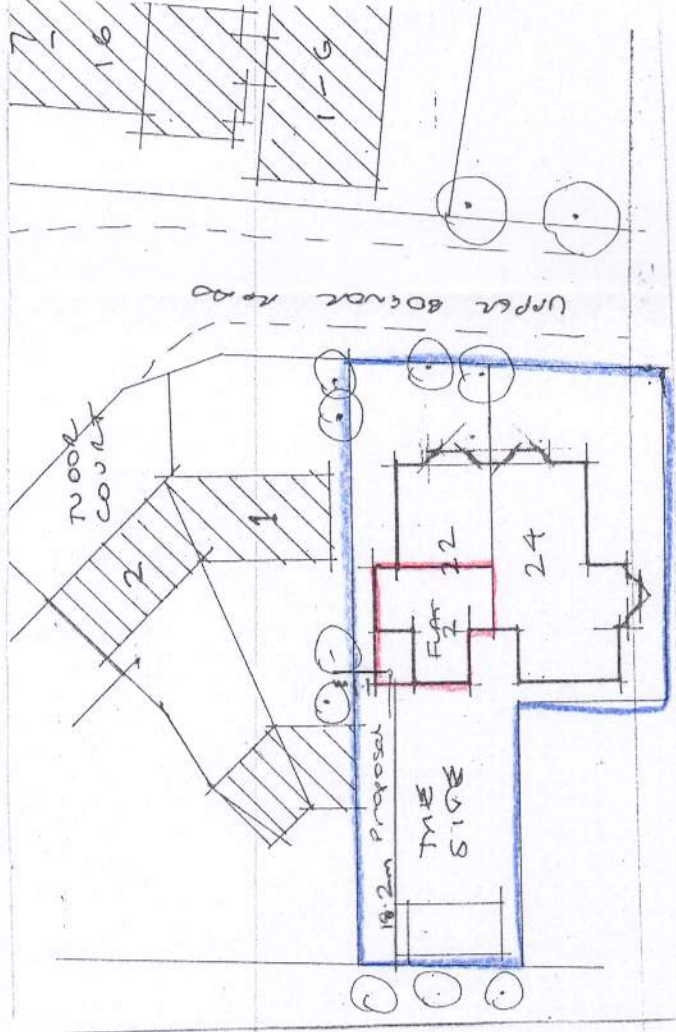


Block plan 1:500

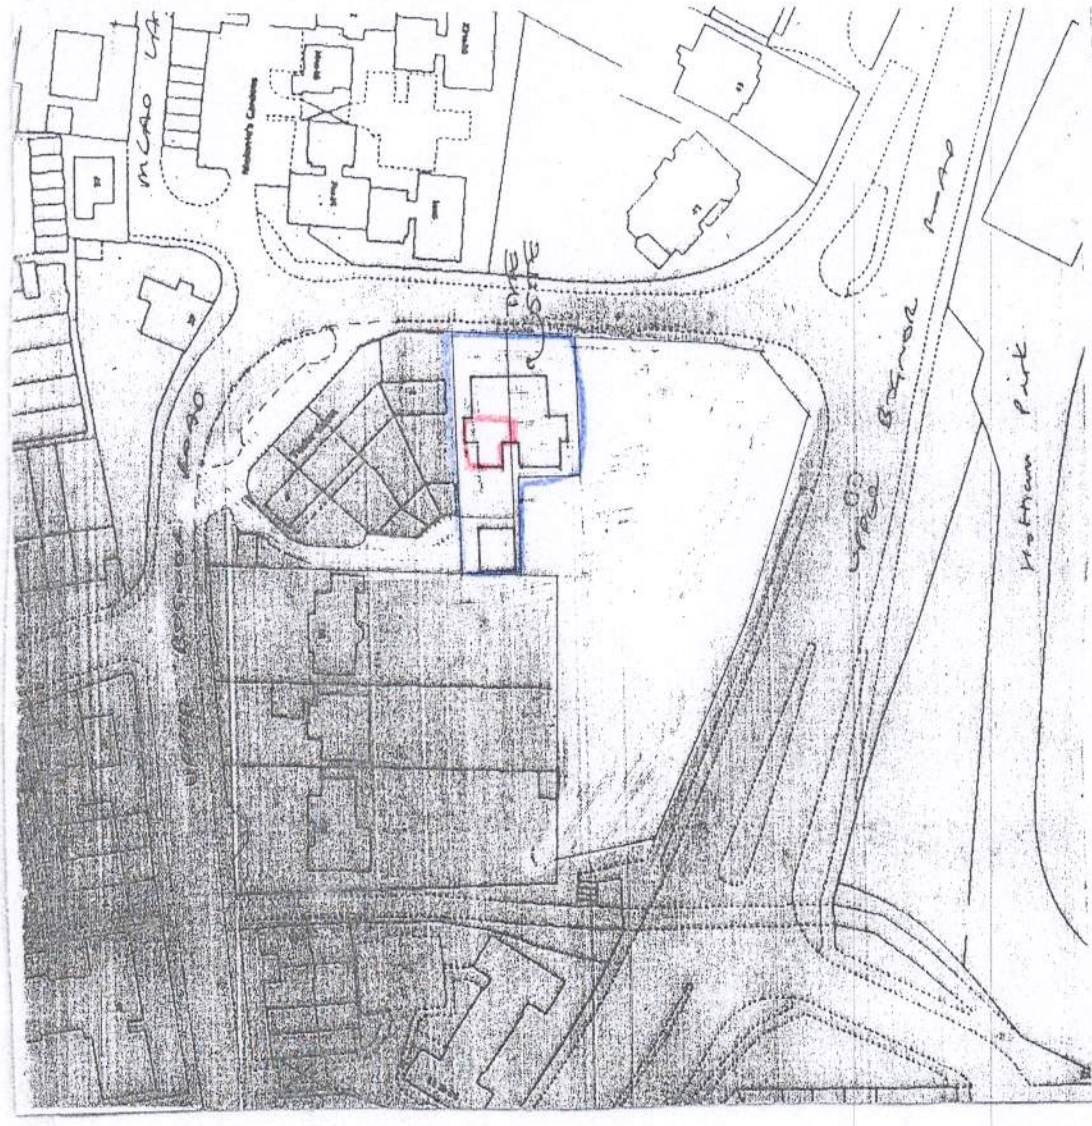


Site plan 1:1250

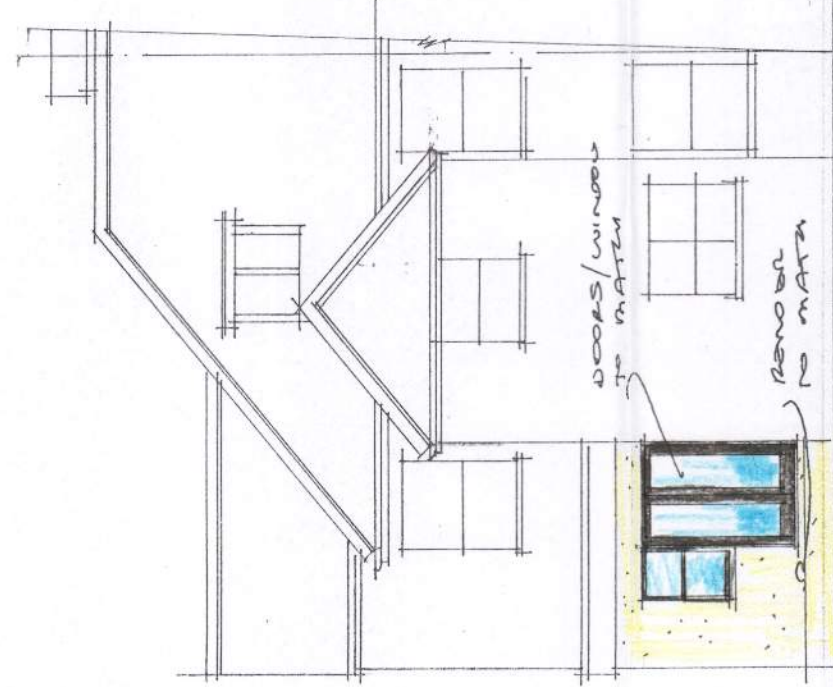

Proposed West 1:100

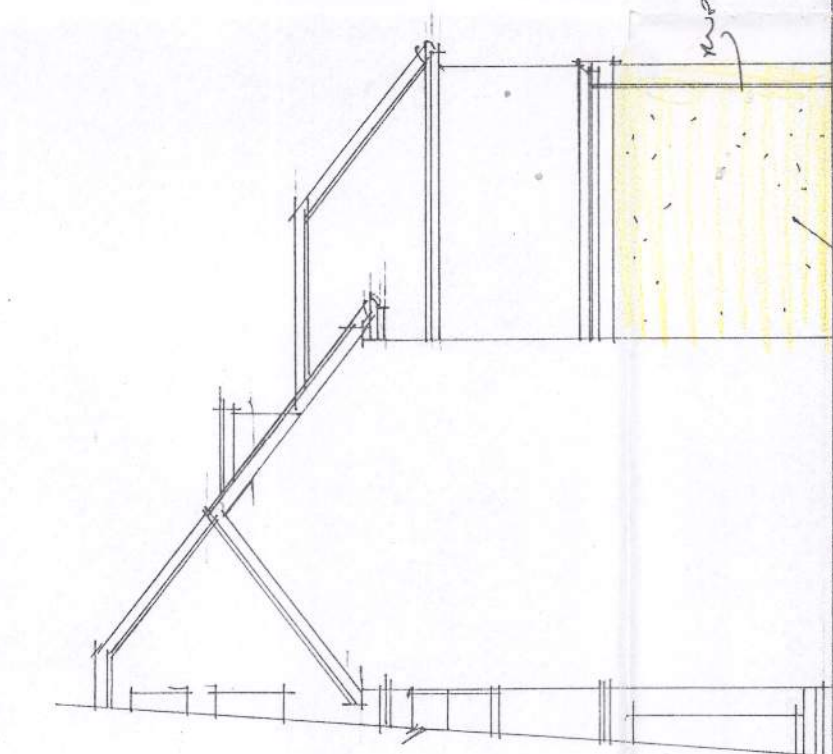


North

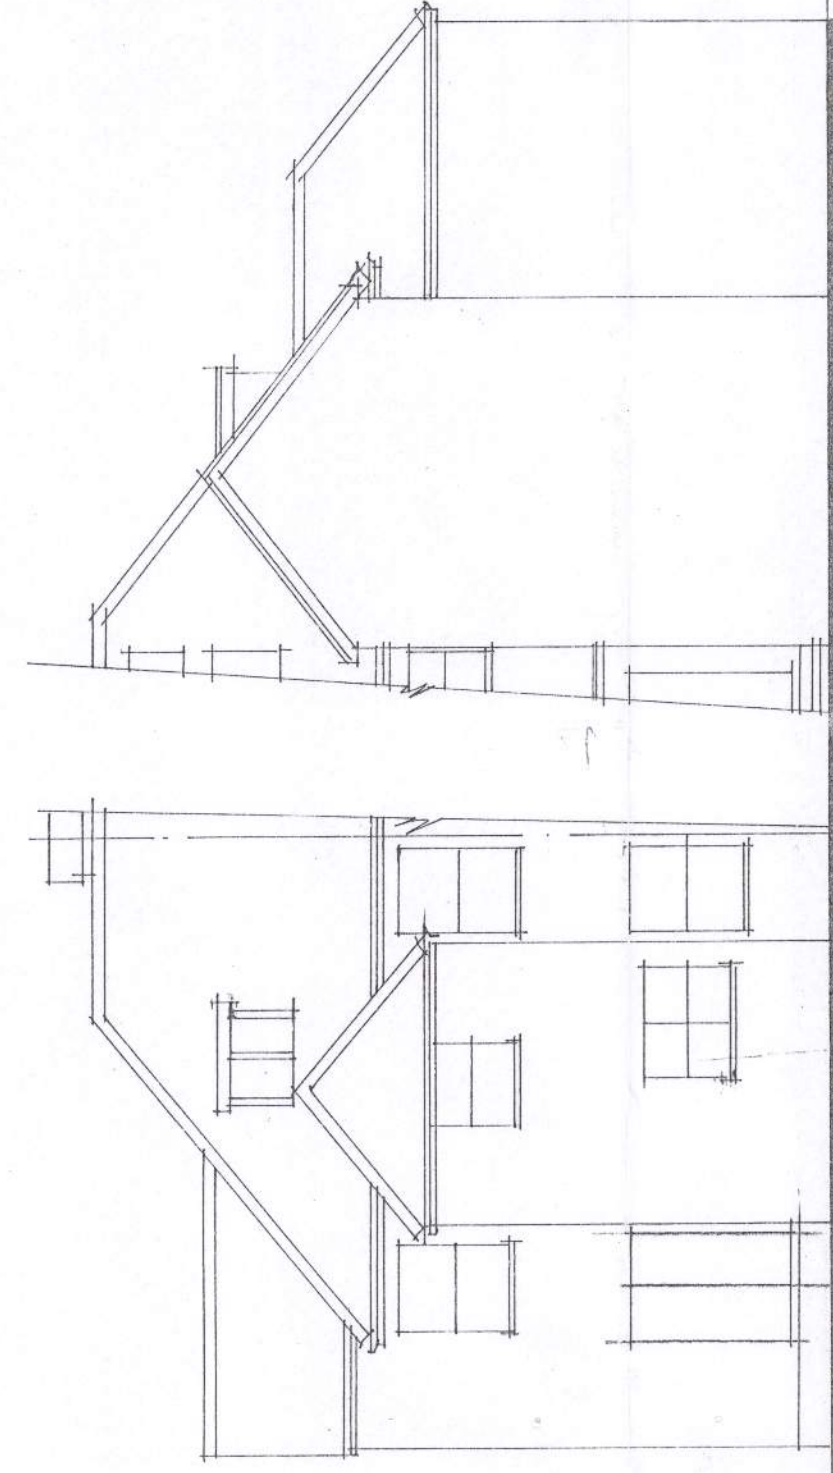


Existing West 1:100

North

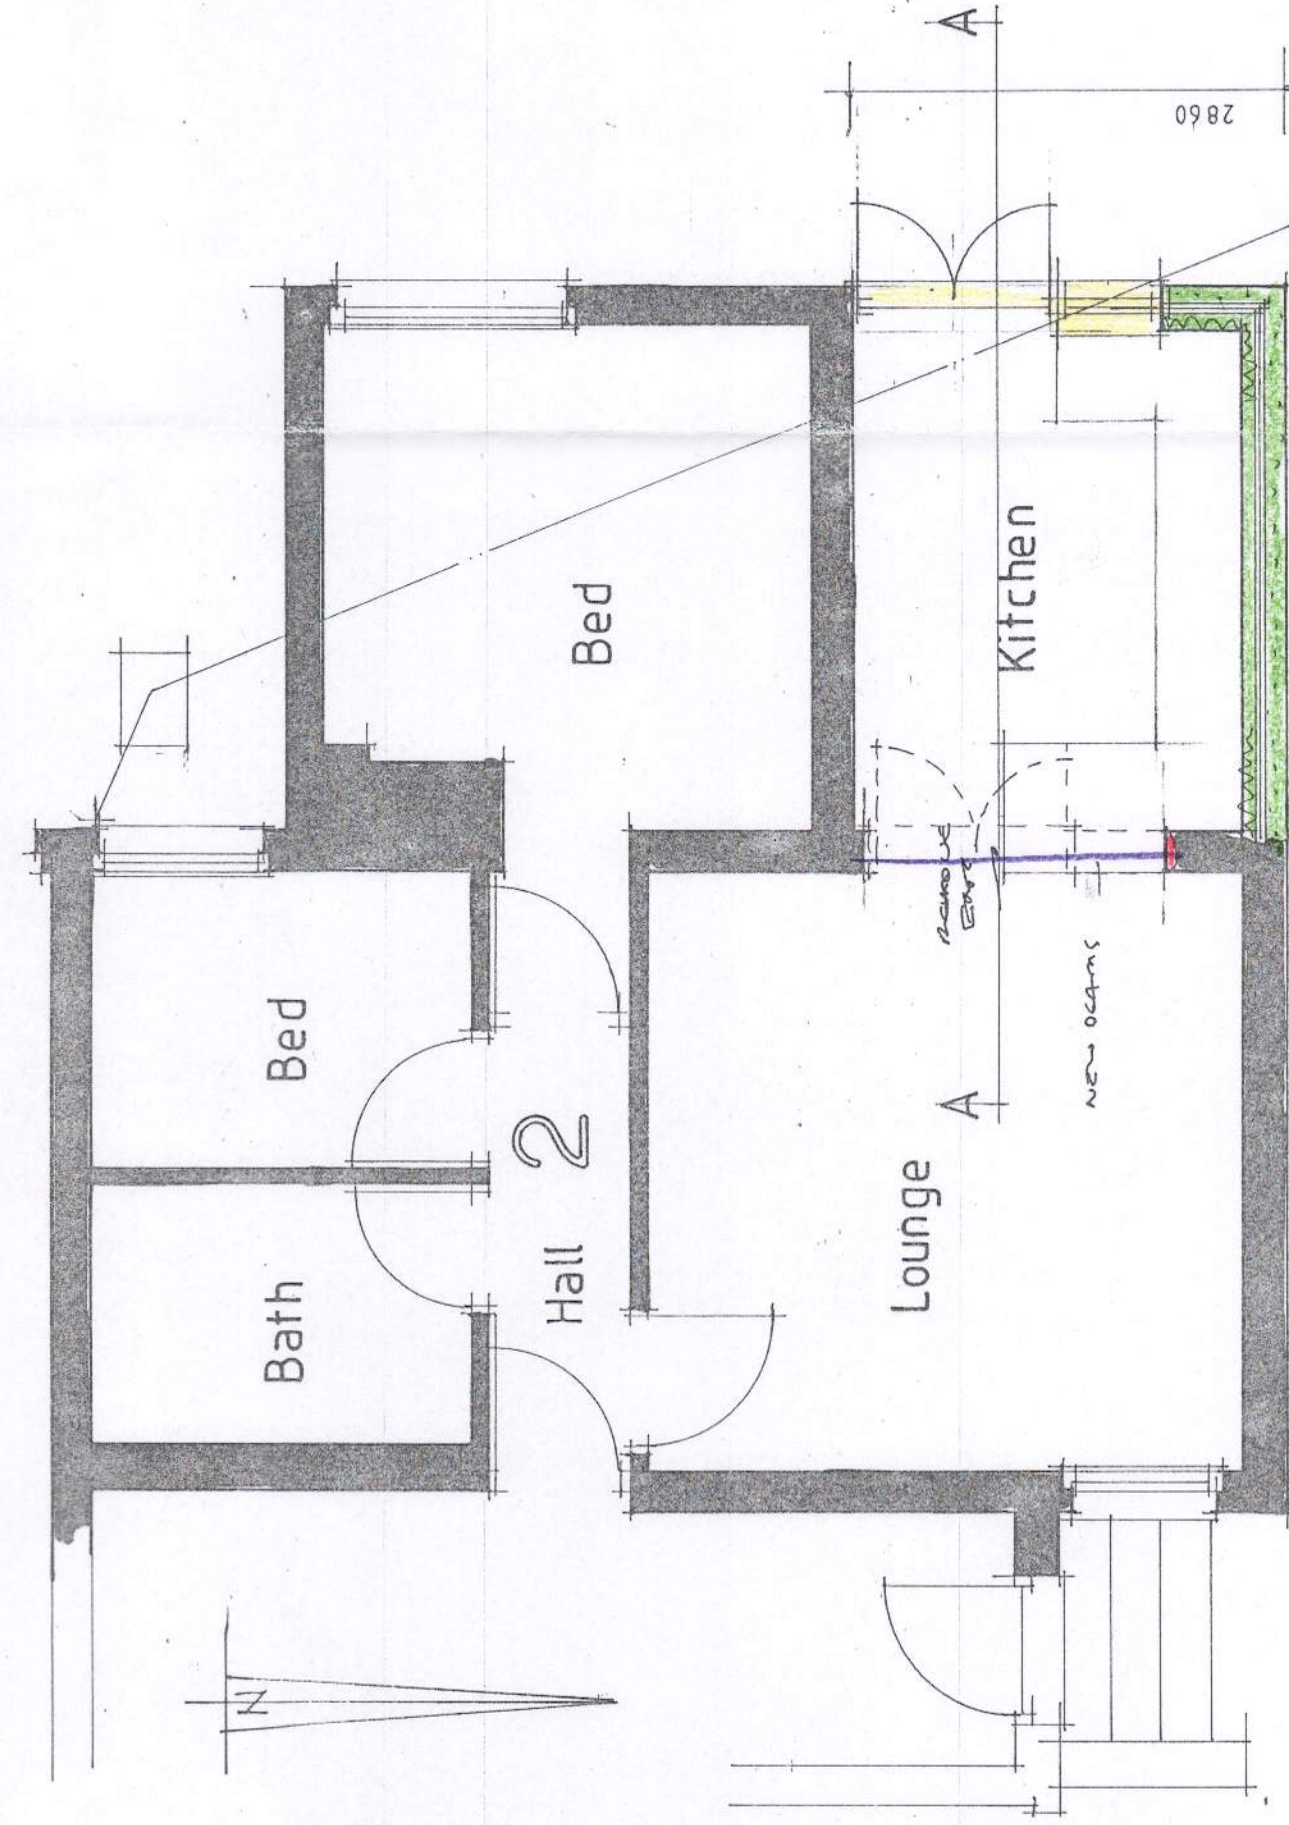

Plan 1:50

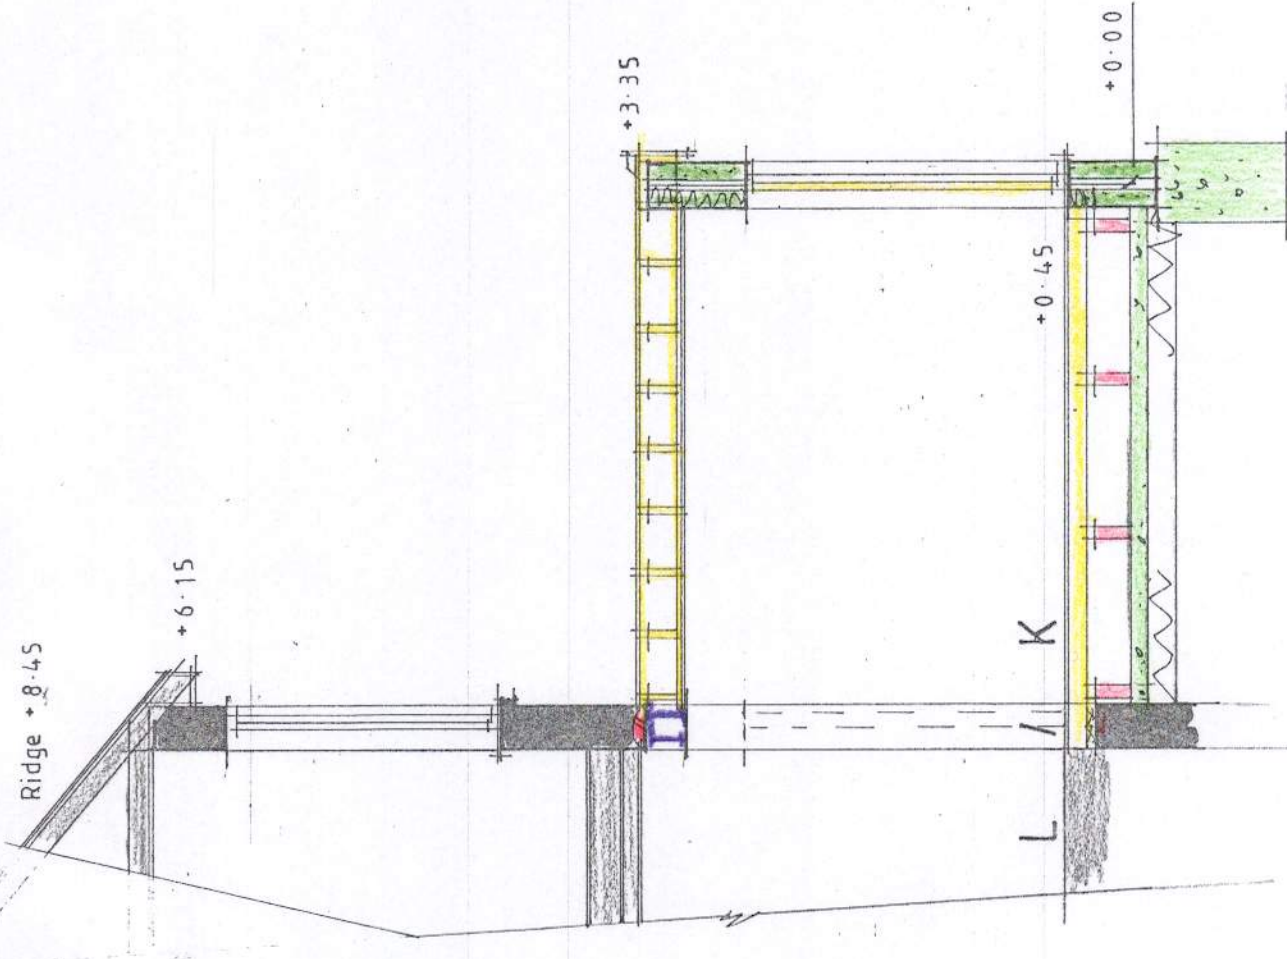

Section AA 1:50

C					
B					
A					
Client		H.D. Buschhaus Esq.			
Address		2, 22-24 Upper Bognor Road : Bognor			
Drawing		PROPOSED EXTENSION		No. 5719:1	
Scale	1:500	1:100	1:125	Drawn	Date
				AS	Sept 19

AJ SALTER & SON

Architectural Technicians
and Surveyors
50 WINDSOR ROAD, WORTHING,
WEST SUSSEX, BN11 2LY
Tel/Fax: (01903 209496)
E-mail: ajsalterandson@hotmail.com