



LOCATION PLAN 1:1250

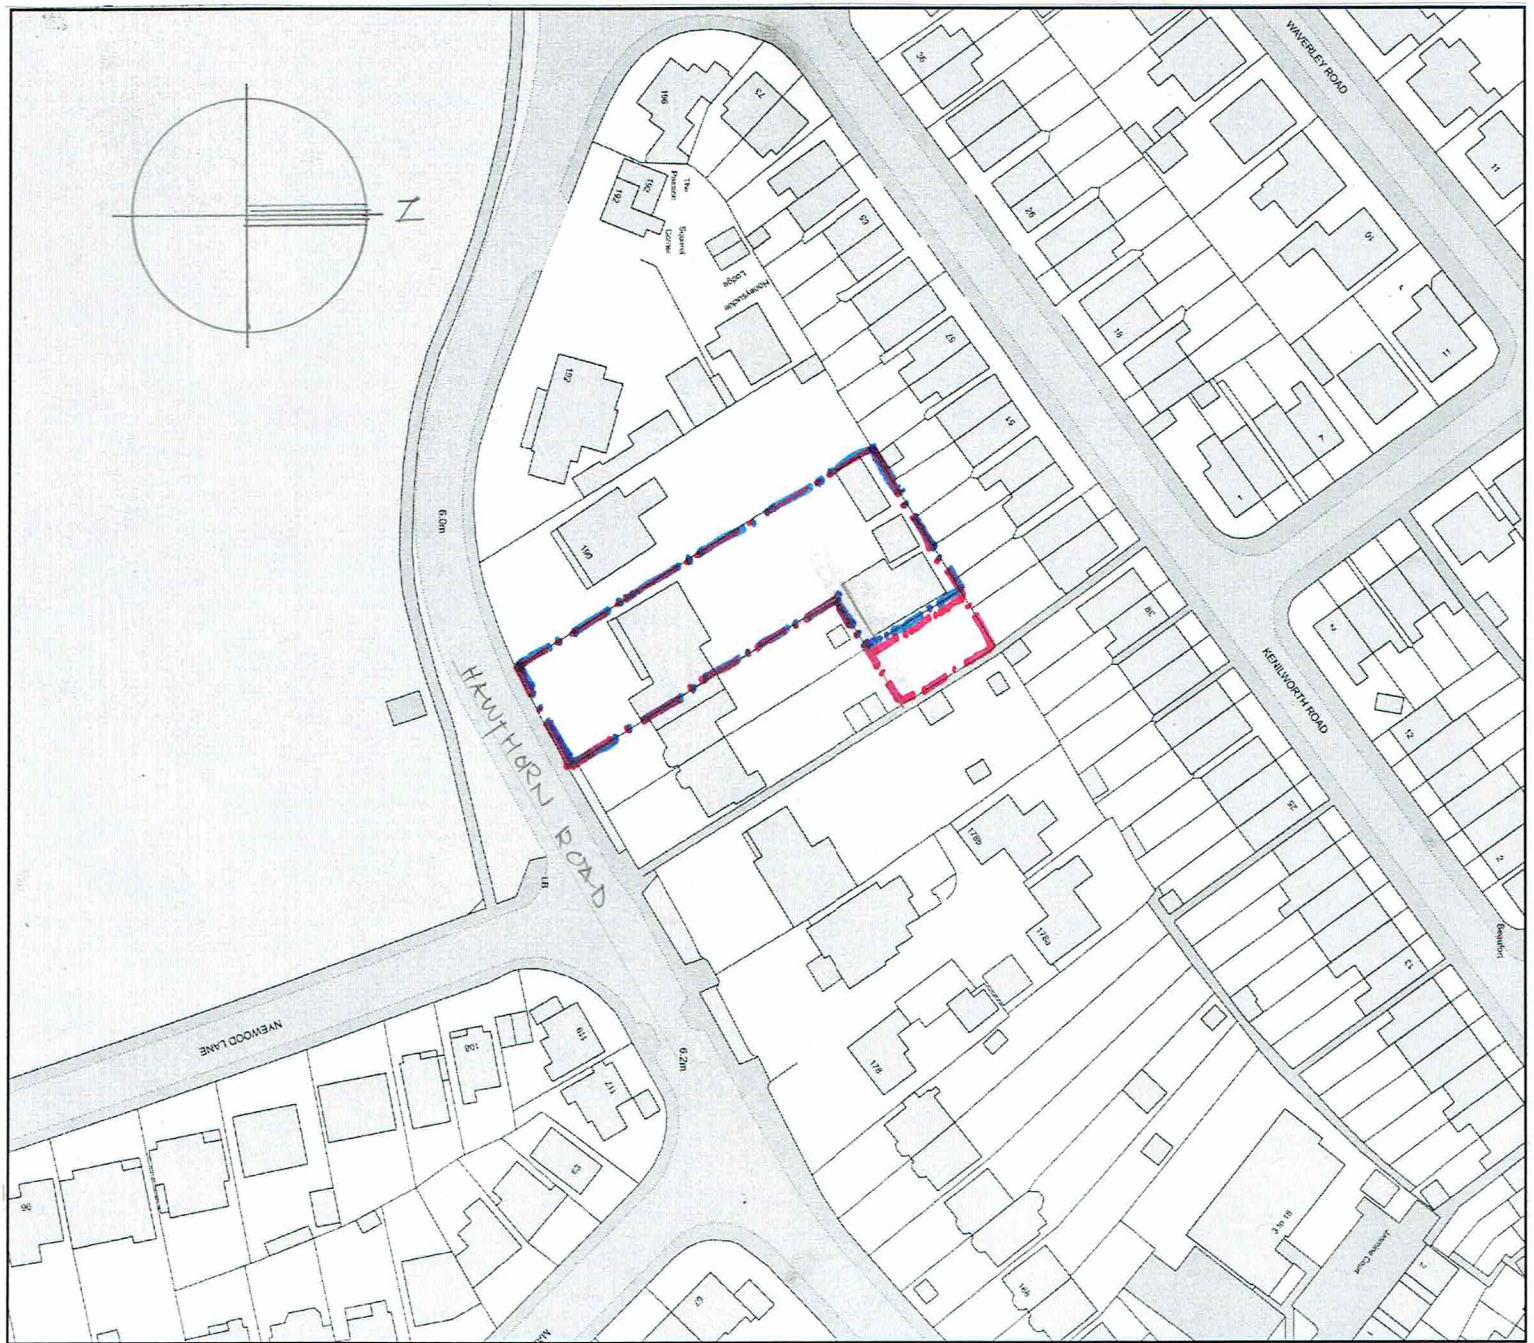

BLOCK PLAN 1:500

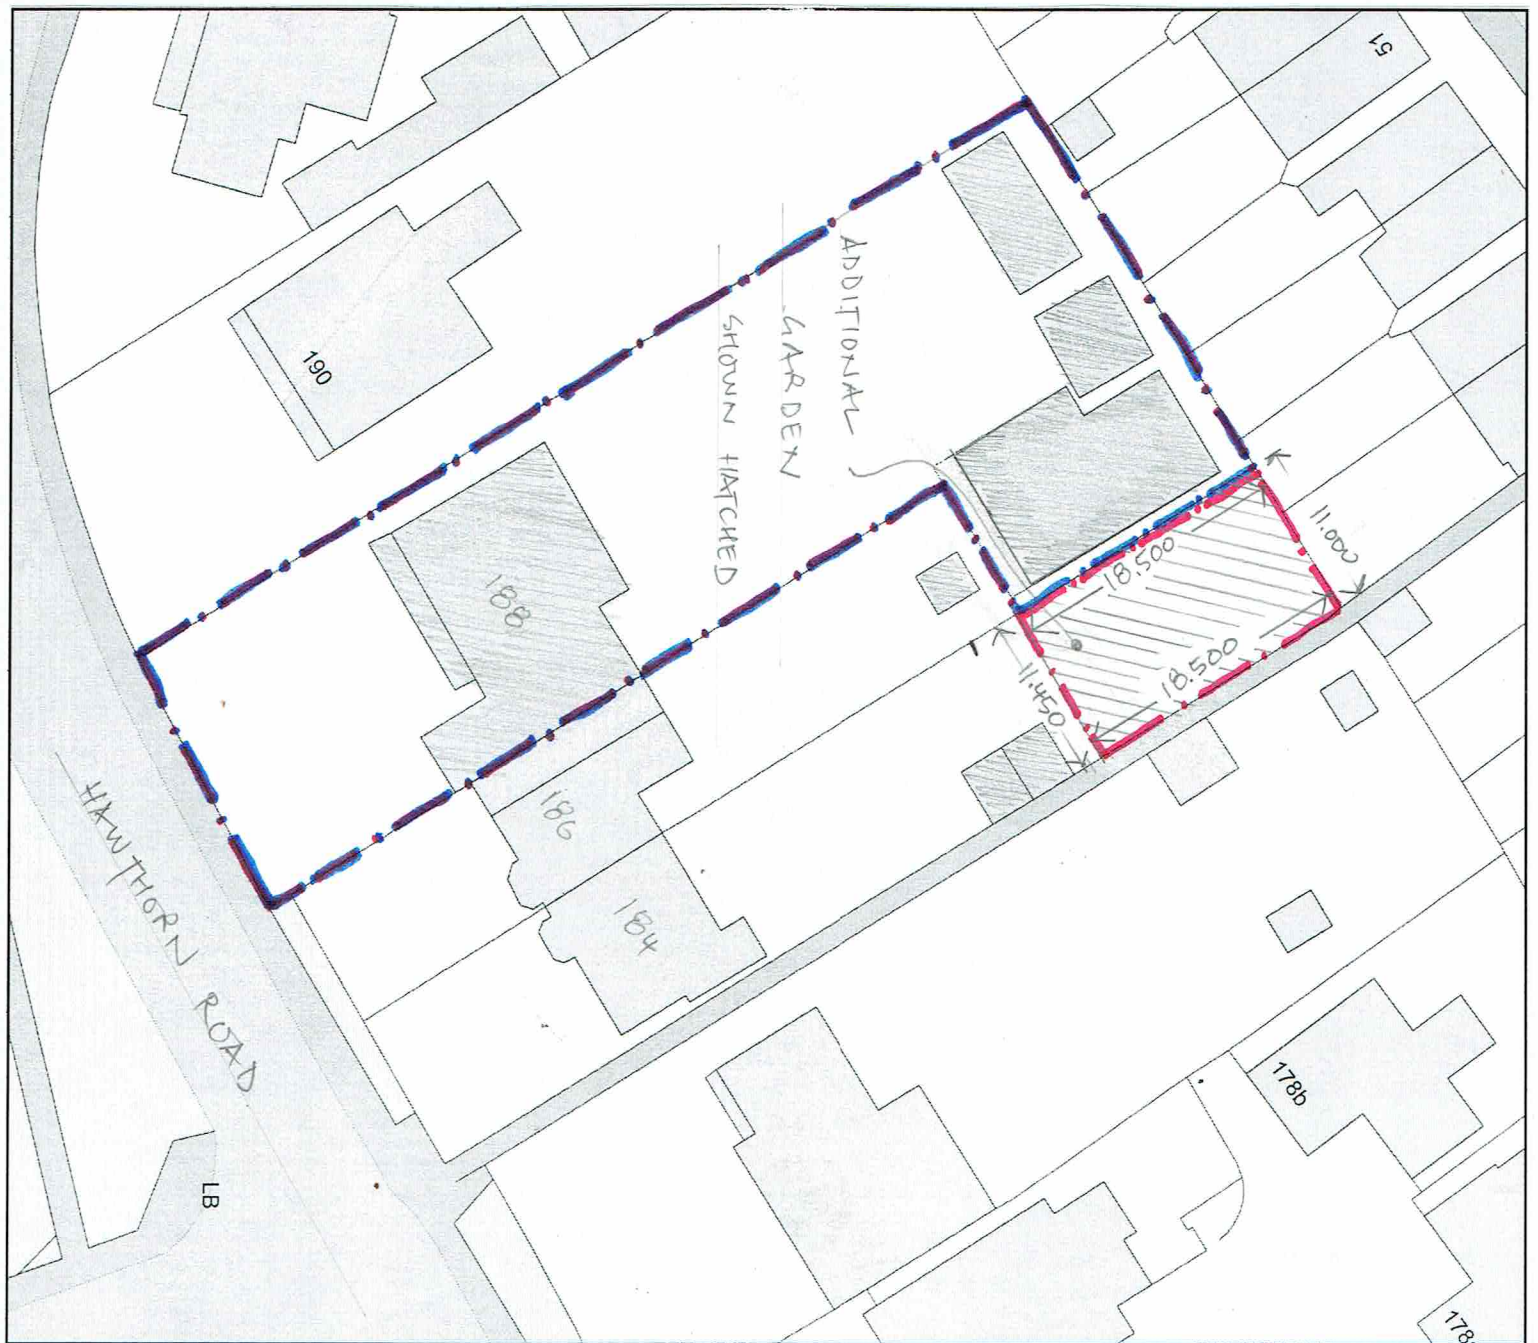

bennie pieters consultant

8 1a The Fairway Aldwick PO21 4EX m. 07792 932030

project:
L'Arche Bognor Regis
188 Hawthorn Rd
Bognor Regis PO21 2UX

drawing:

Additional Garden Area

scale

date

drw no

1-500 and 1250

Nov 2020

01