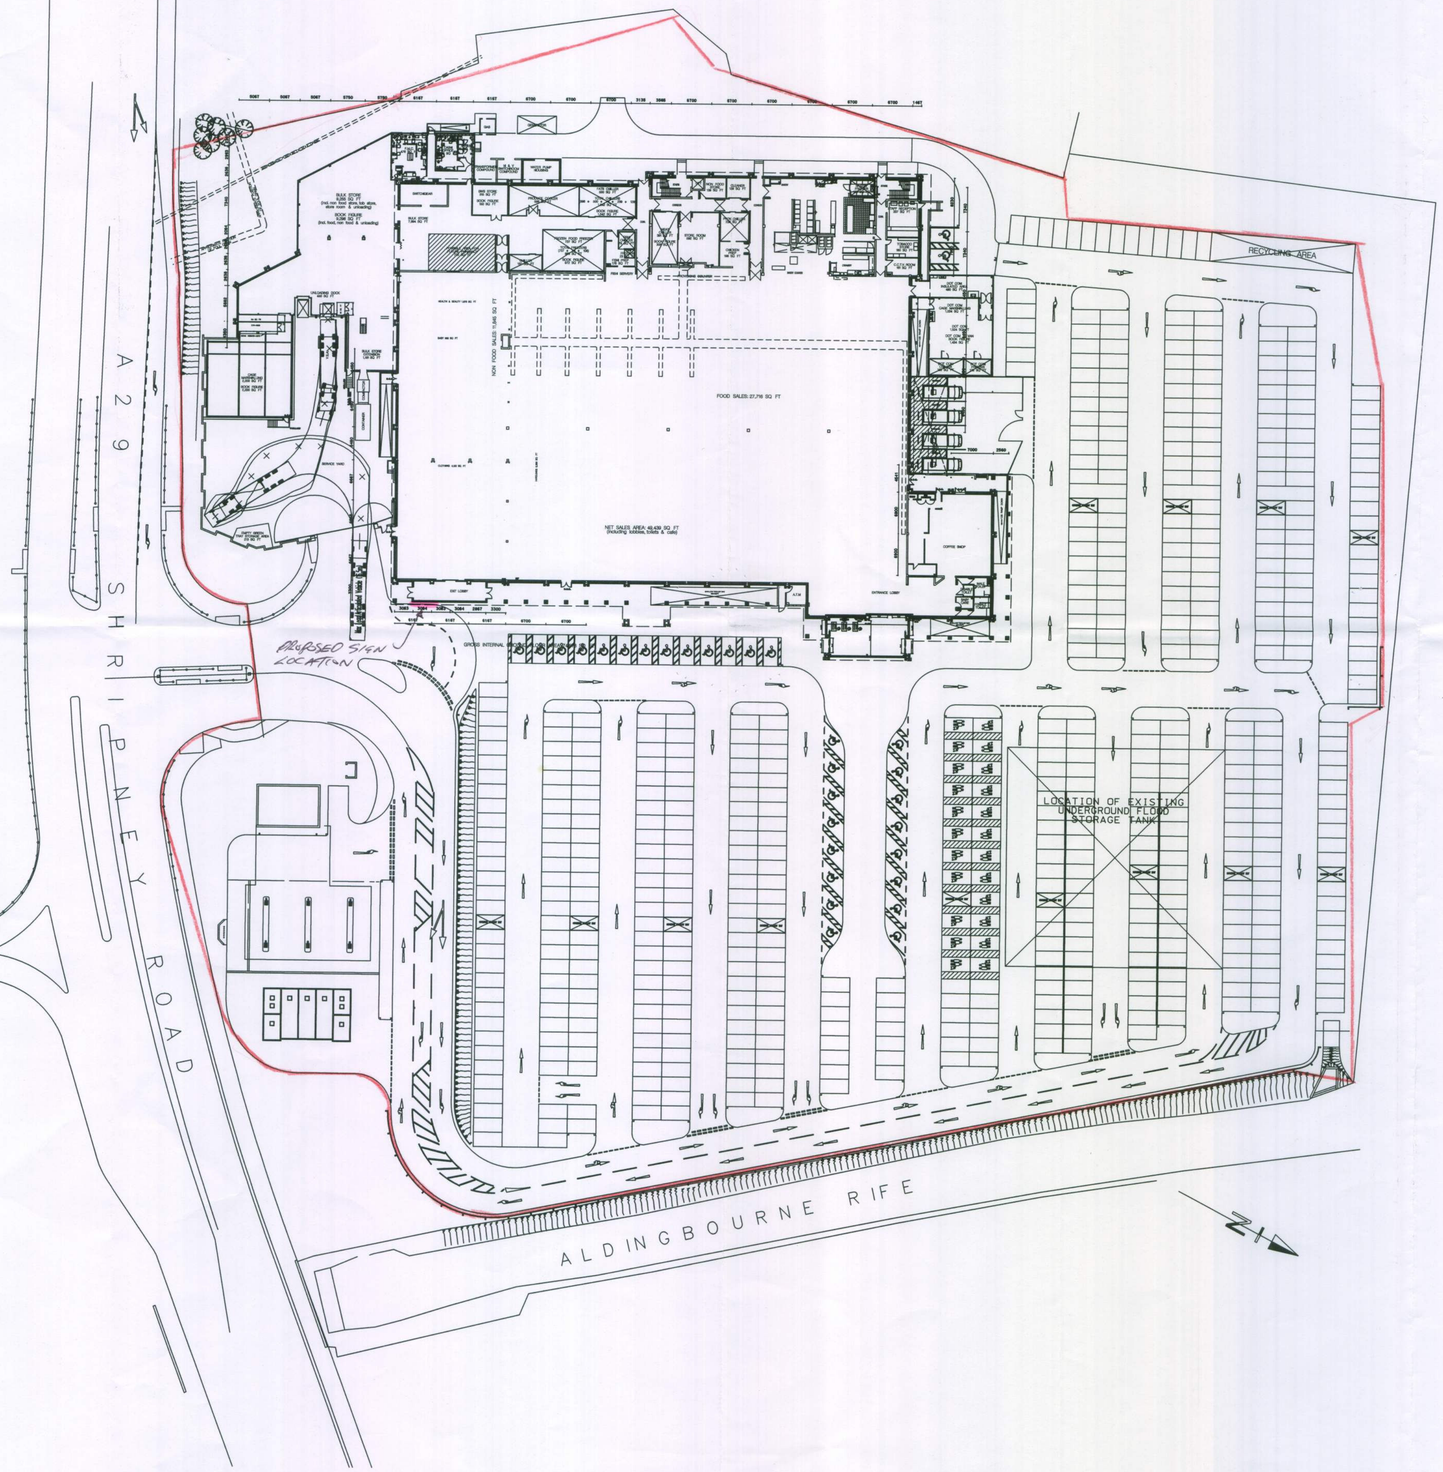

REV.	REVISIONS	DATE
		13.08.09

DESKTOP PROPOSAL
NO SITE SURVEY CARRIED OUT
TO BE CHECKED ON SITE

EXISTING TROLLEY AREA 481 SQ FT
PROPOSED TROLLEY AREA 568 SQ FT

0	SCALE 1:50	4m
0	SCALE 1:100	8m
0	SCALE 1:200	16m
0	SCALE 1:500	40m
0	SCALE 1:1250	100m

FORMAT:	PROPOSED:
–	–

APPROVED BY:

REMOVED EQUIPMENT
NEW EQUIPMENT
RESITED EQUIPMENT
CHANGE OF USE

PROJECT
2102
BOGNOR FORMAT 50

DESCRIPTION
[redacted]
PROPOSED SITE LAYOUT

DRAWING No. 2102pg1#.dgn

PHASE ISSUE 1#

SCALE 1:500@A1 DATE 12.08.09

PLANNER SEAN QUINNEY

DRAWN SW

CHECKED DA

FUSE

TESCO
STORE PLANNING

TESCO STORES LIMITED
STORE PLANNING DEPARTMENT
PROPERTY SERVICES
P.O. BOX 400, CIRRUS BUILDING, SHIRE PARK
WELWYN GARDEN CITY, HERTS. AL7 1GA
TELEPHONE : 01707 395150

THE COPYRIGHT AND ALL OTHER RIGHTS IN AND RELATING TO THIS PUBLICATION BELONG TO AND ARE THE SOLE PROPERTY OF TESCO STORES LIMITED. ALL RIGHTS ARE RESERVED NEITHER THE WHOLE NOR ANY PART OF THIS PUBLICATION MAY BE REPRODUCED, STORED IN A RETRIEVAL SYSTEM OR IN ANY FORM OR BY ANY ELECTRONIC OR MECHANICAL MEANS INCLUDING PHOTOCOPYING AND RECORDING OR FROM ANY RETRIEVAL SYSTEM WITHOUT THE PRIOR WRITTEN LICENCE FROM THE OWNER
© 2009 TESCO STORES LIMITED

...\13-Lobby Pot C\2102gag1#.dgn 13/08/2009 15:51:53