RevNo	Revision note	Date	Signature	Checked

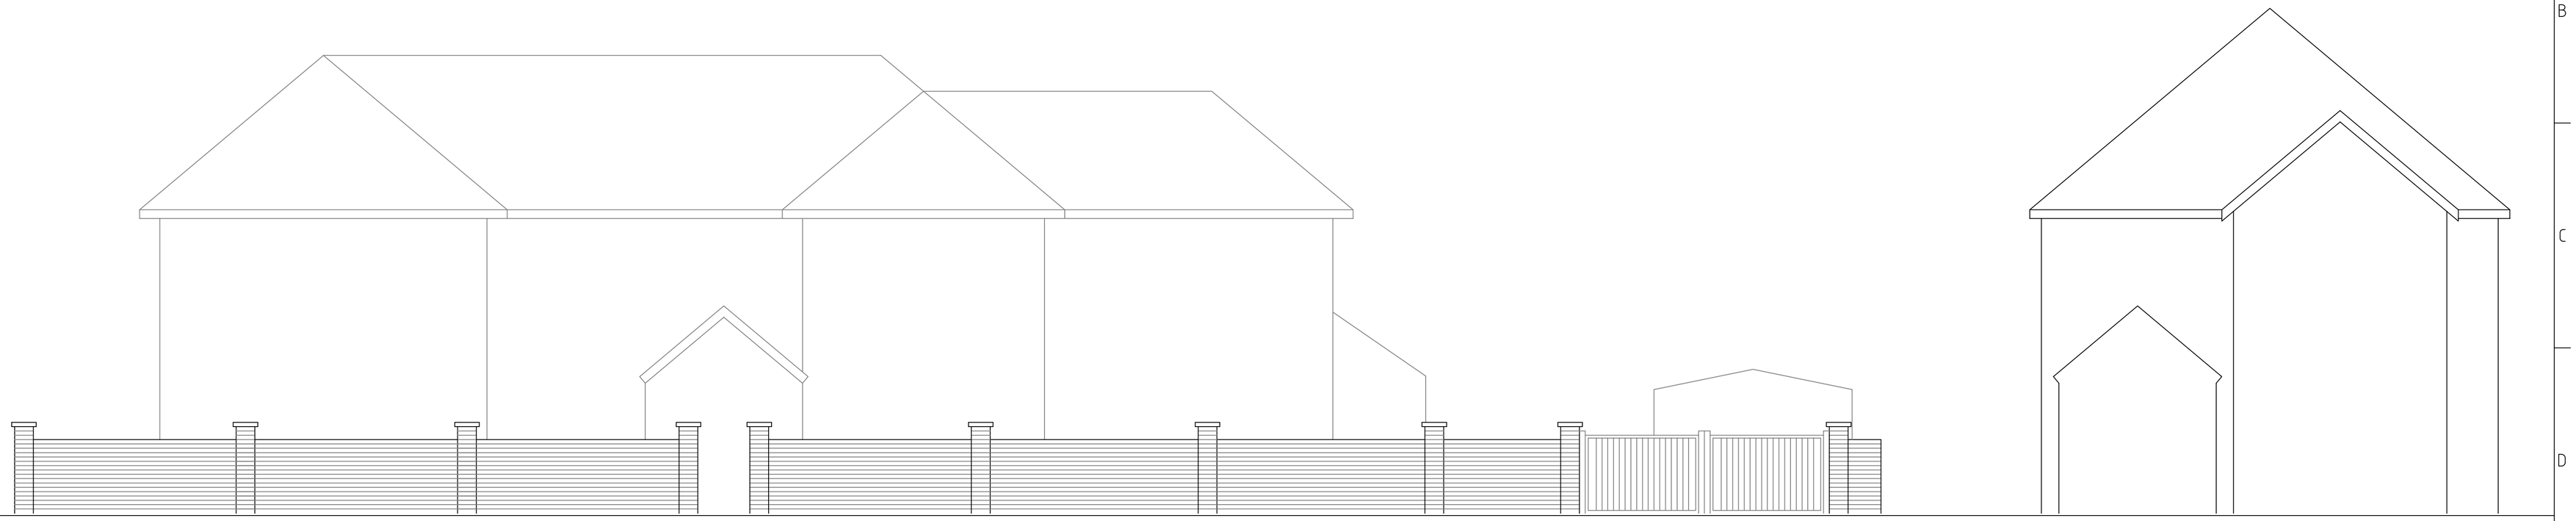

Existing Street Scene

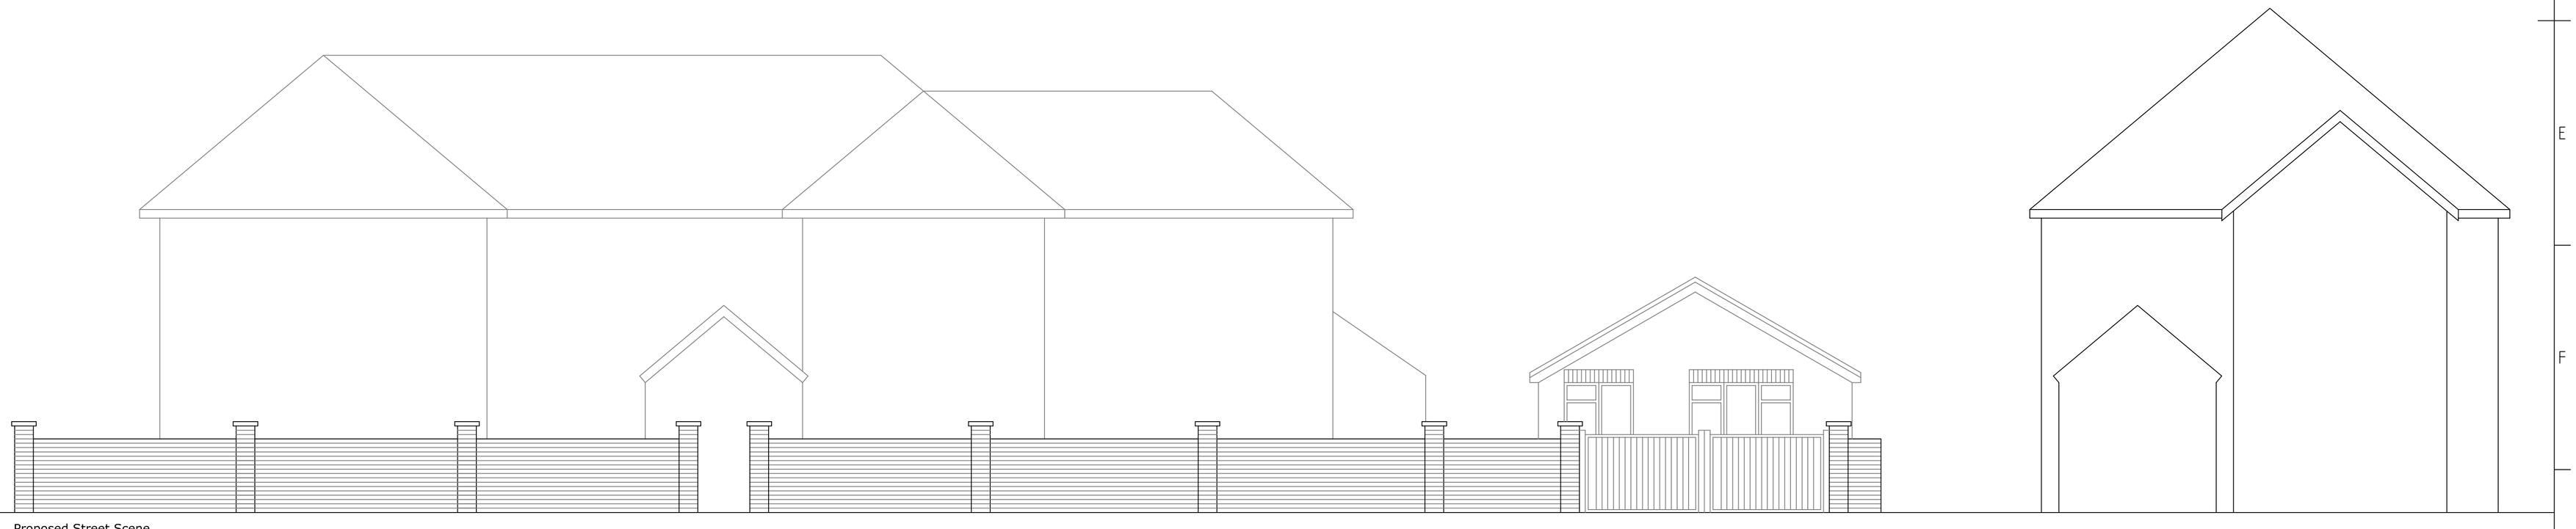

Proposed Street Scene

Itemref	Quantity	Title/Name, designation, material, dimension etc			Article No./Reference	
Designed by jd		Checked by	Approved by - date	Filename	Date August 2017	Scale 1:50

44 Victoria Drive

Proposed Annex

02

Edition

Sheet

ARUN DISTRICT COUNCIL BR0275137HH