
RevNo	Revision note	Date	Signature	Checked

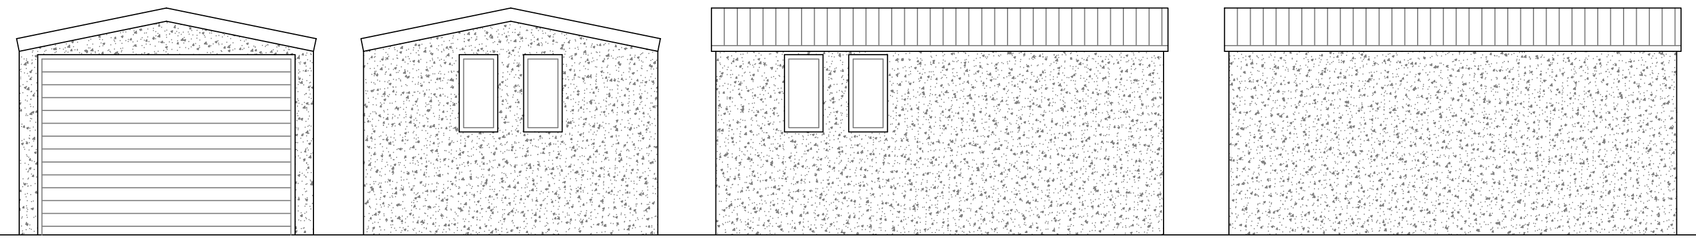


Existing West Elevation

Existing East Elevation

Existing North Elevation


Existing South Elevation

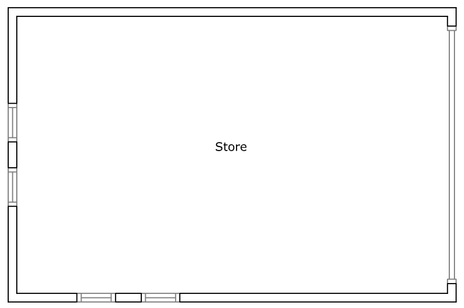

Existing Store Plan




Proposed West Elevation

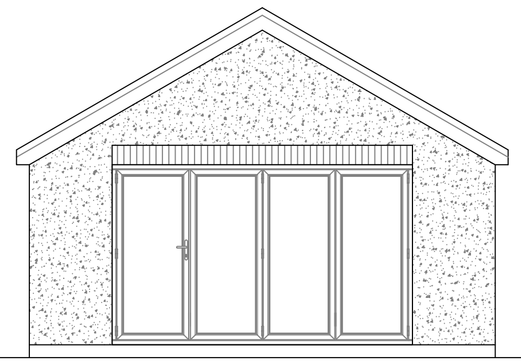


Proposed East Elevation



Proposed North Elevation

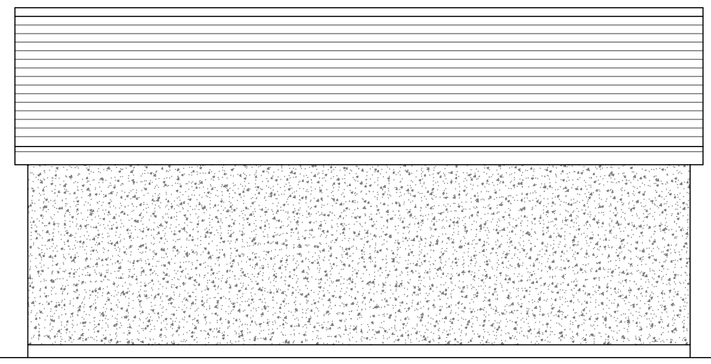

Proposed South Elevation

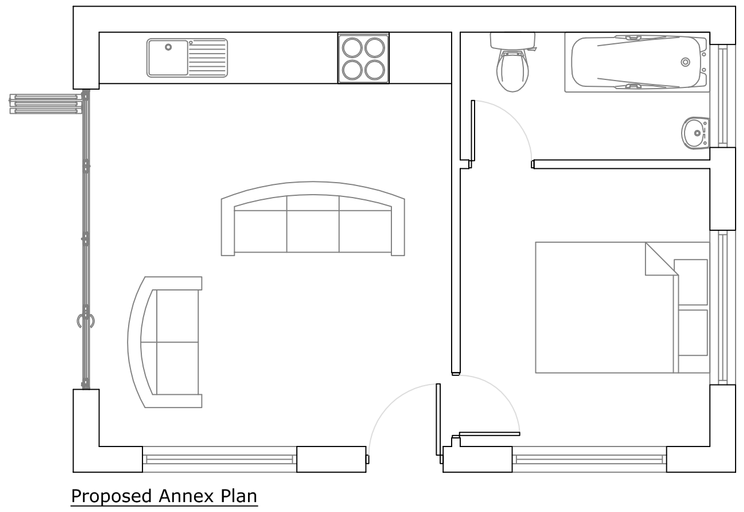

Proposed Annex Plan

Itemref	Quantity	Title/Name, designation, material, dimension etc			Article No./Reference
Designed by jd	Checked by	Approved by - date	Filename	Date August 2017	Scale 1:50
44 Victoria Drive				Proposed Annex	
				01	Edition / Sheet

© COPYRIGHT COUNCIL BR0293/HH