



NOTES

- Roof - 'Marley Modern' concrete tiles.
- Walls - Face stock brickwork and painted exterior render with cement based 'New England' style cladding to rear dormer..
- Windows/Doors - White PVC framed double glazed units.

Side facing rear balcony screens to be glazed with obscure glass to 1.7 metres in height.

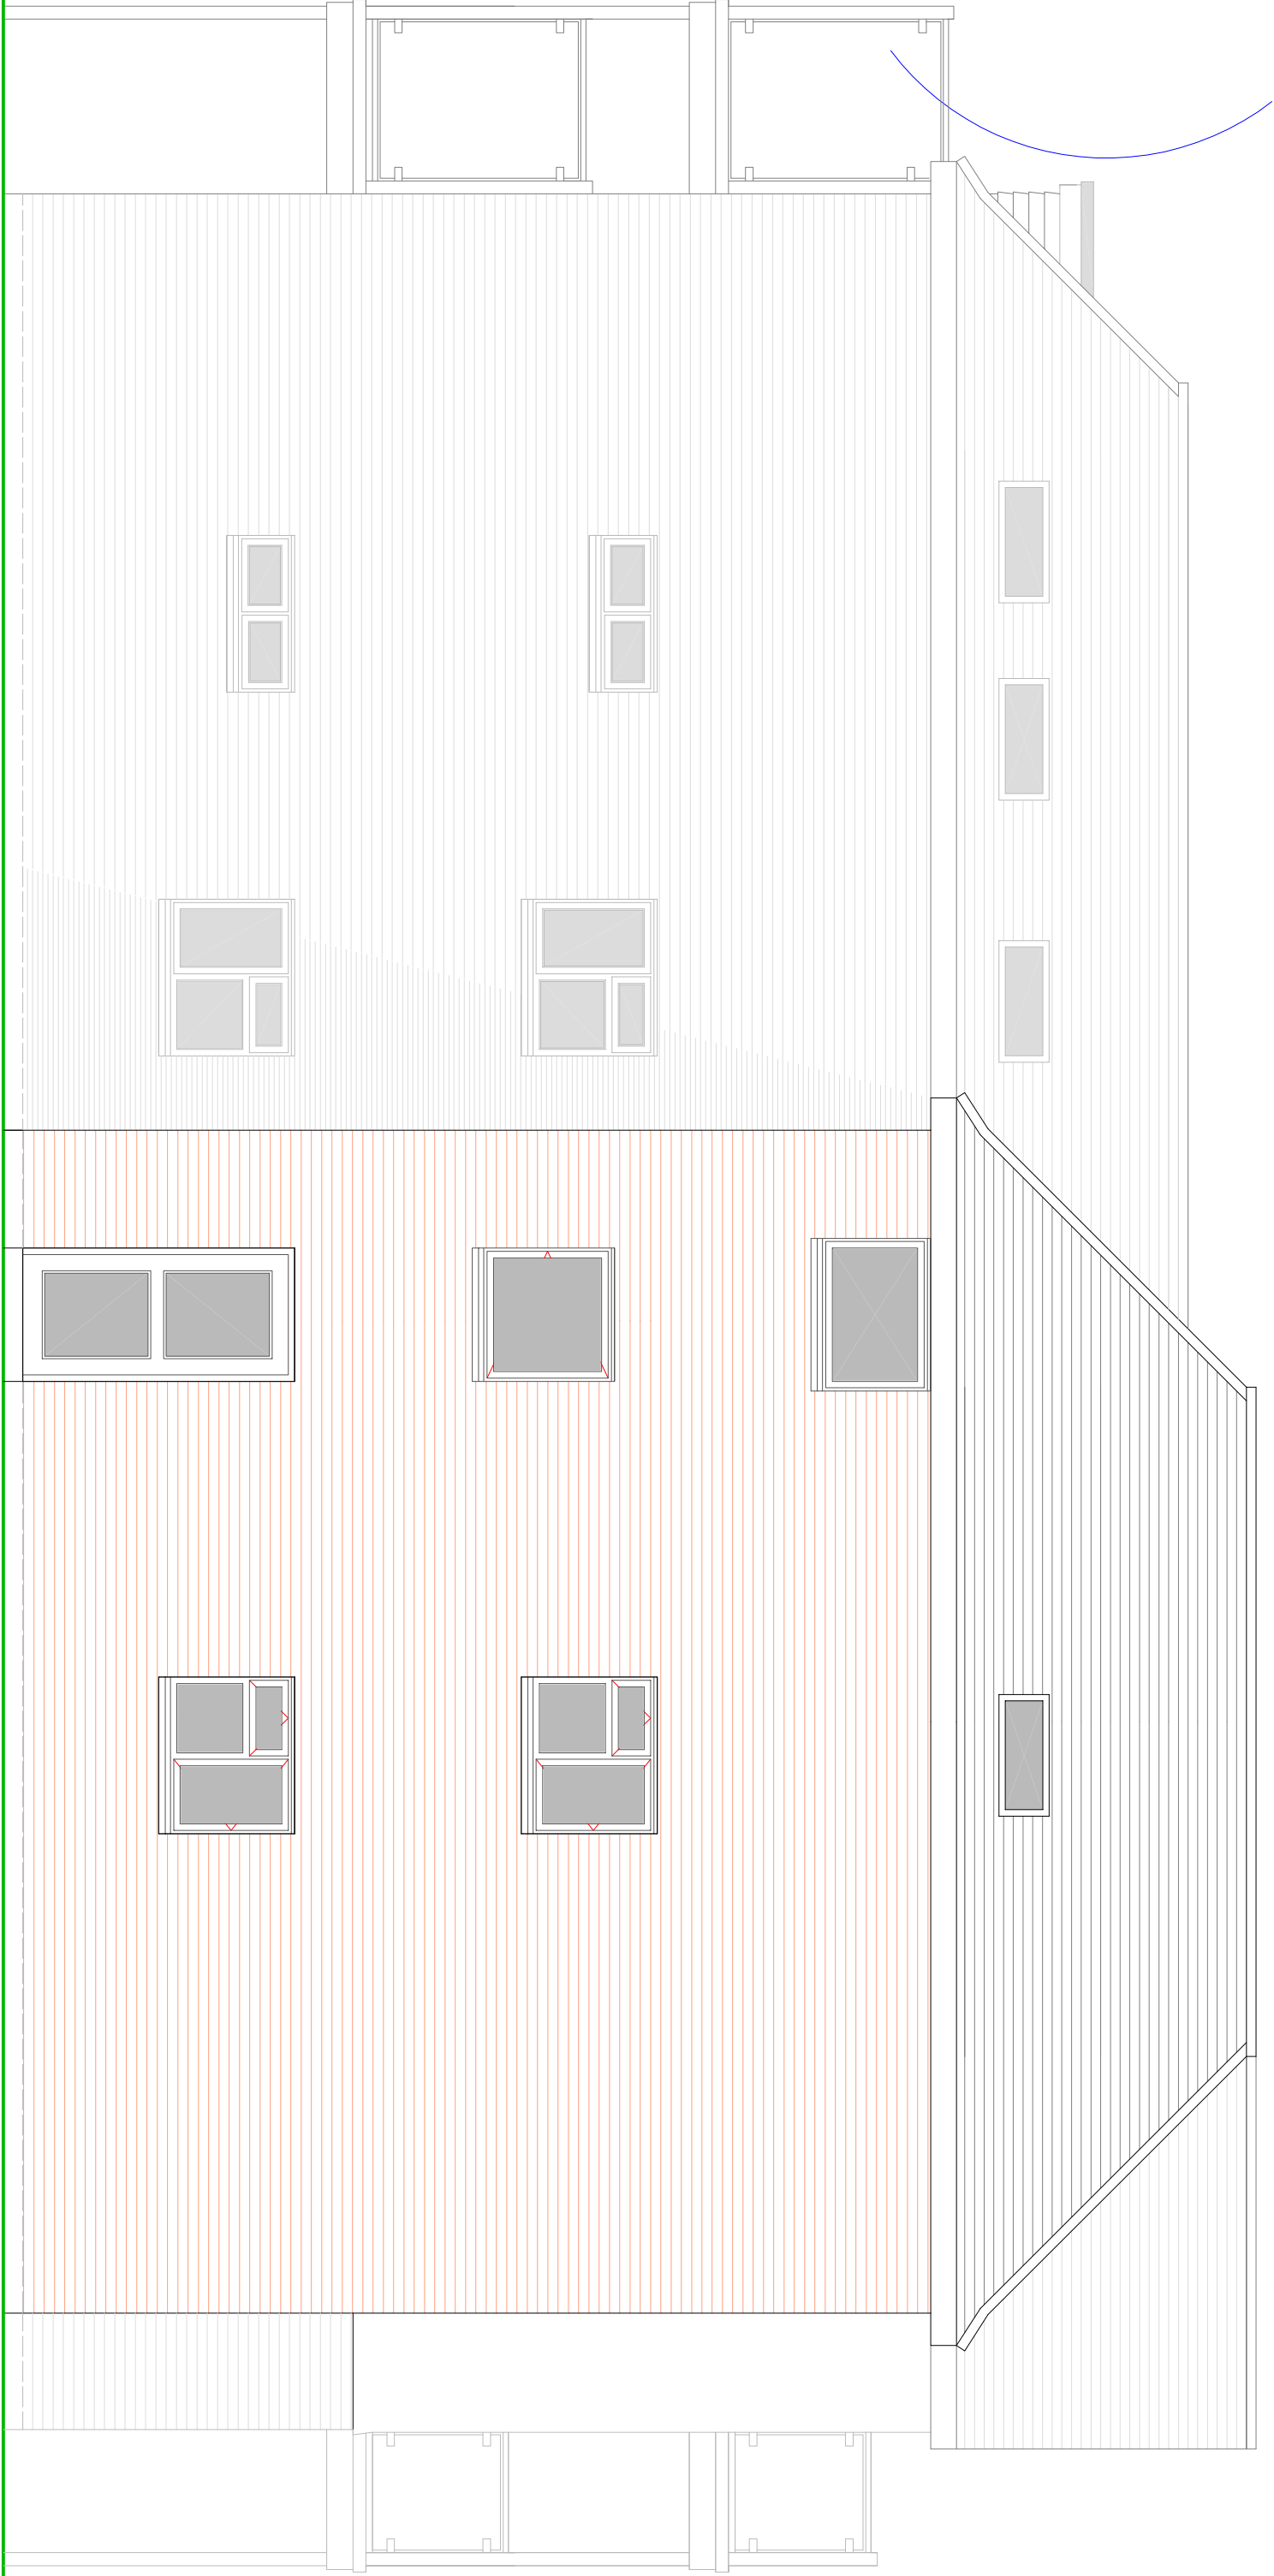

PROPOSED SOUTH WEST ELEVATION

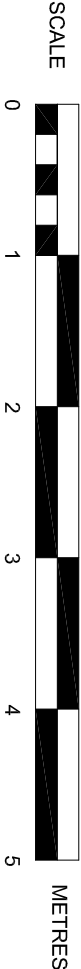

SUSSEX BUILDING CONSULTANCY LIMITED

99 VICTORIA DRIVE,
BOGNOR REGIS, WEST SUSSEX.

SCALE - 1/50 REV - B DATE - 06/12/2021

LABC partner
3 NORTHCOOTE ROAD
BOGNOR REGIS
PO21 5LZ
TEL/FAX - (01243) 861379