



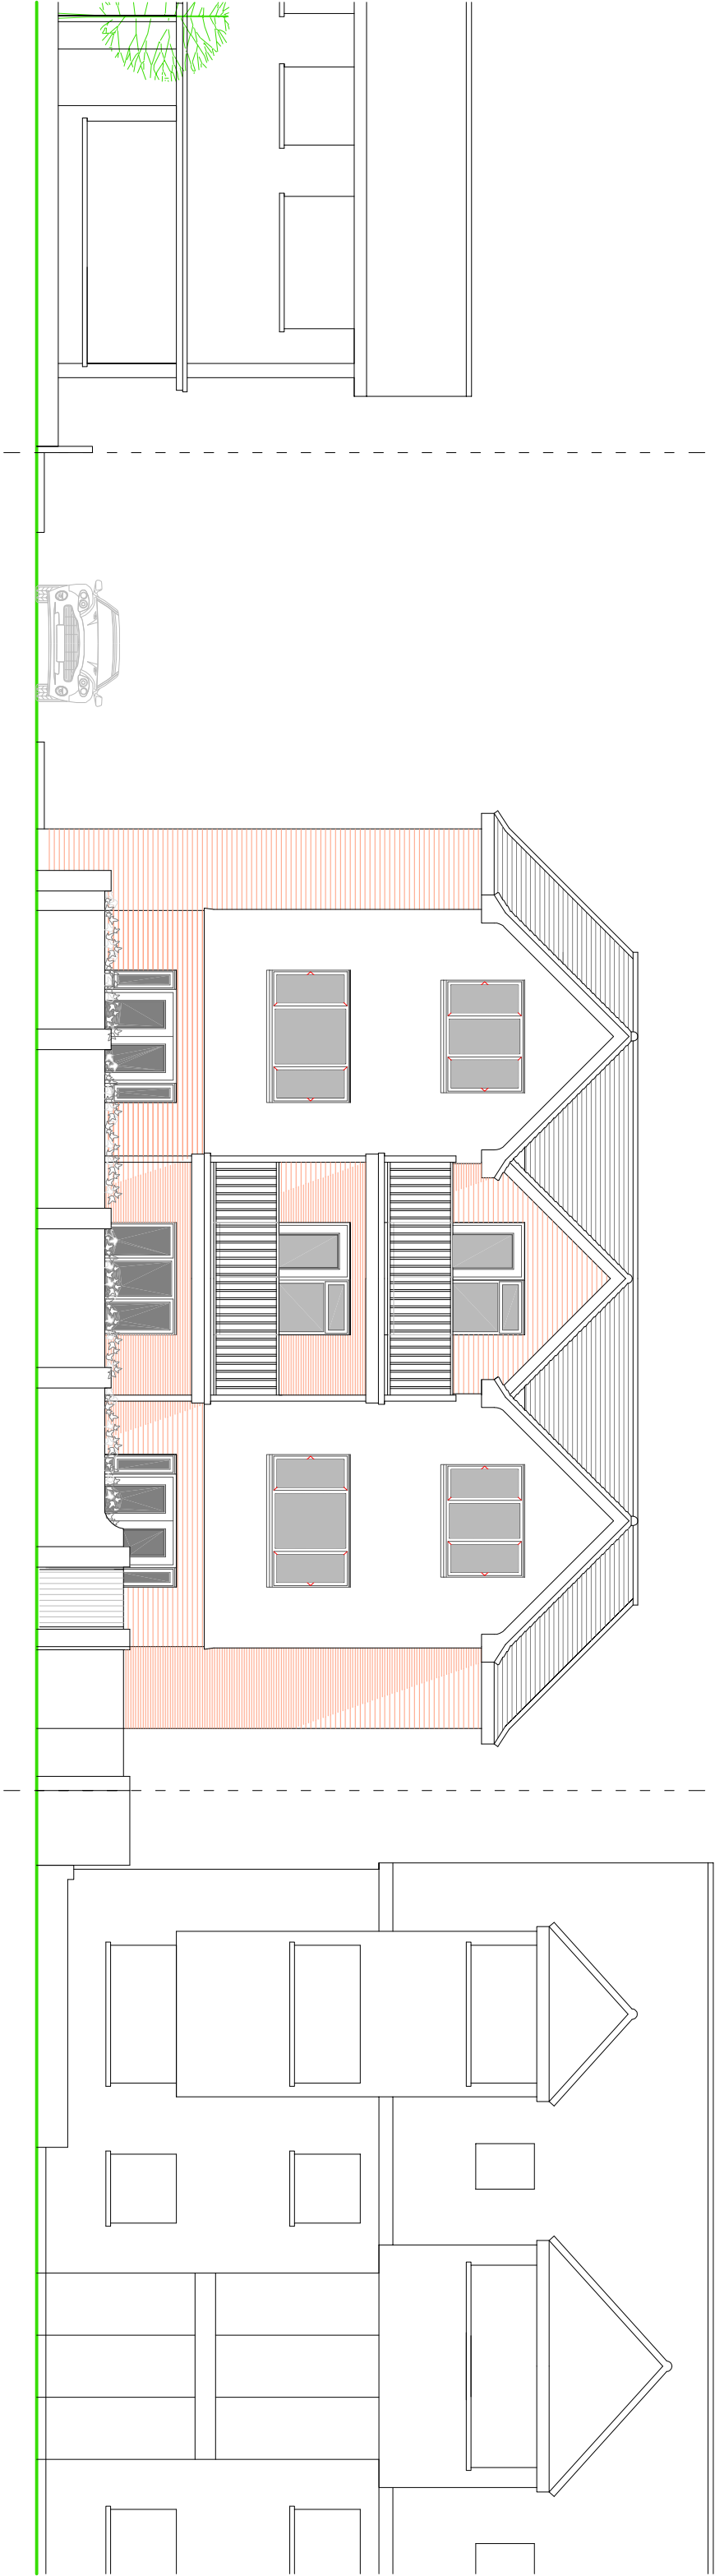

SCALE

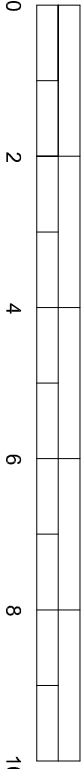

METRES

PROPOSED STREETSCENE ELEVATION

SUSSEX BUILDING CONSULTANCY LIMITED
99 VICTORIA DRIVE,
BOGNOR REGIS, WEST SUSSEX.
SCALE - 1/100 REV - A DATE - 08/12/2021


LABC
partner
3 NORTHCOTE ROAD
BOGNOR REGIS
PO21 3LZ
TEL - (01243) 981379